Site Plan at 1/8"=1'0" Scale

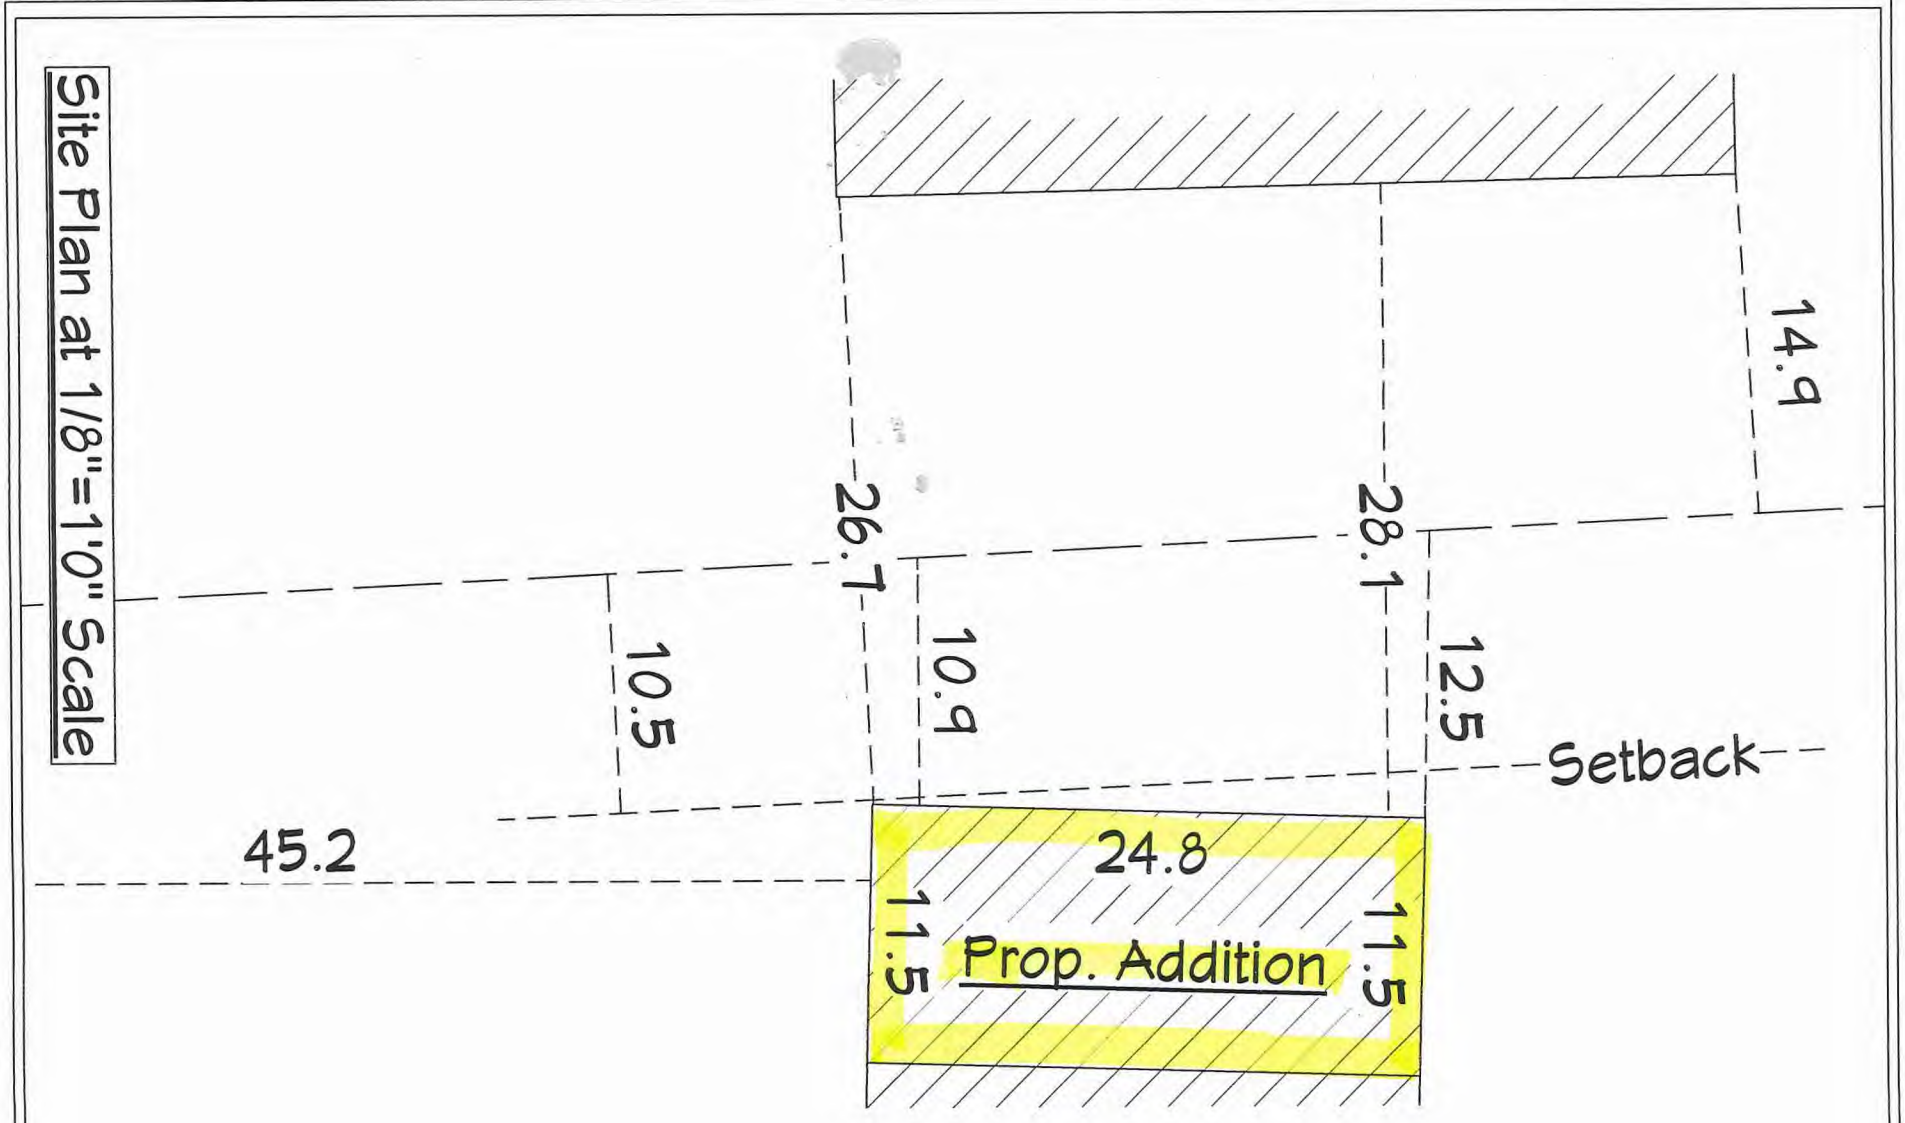

Site Plan at 1"=20' Scale

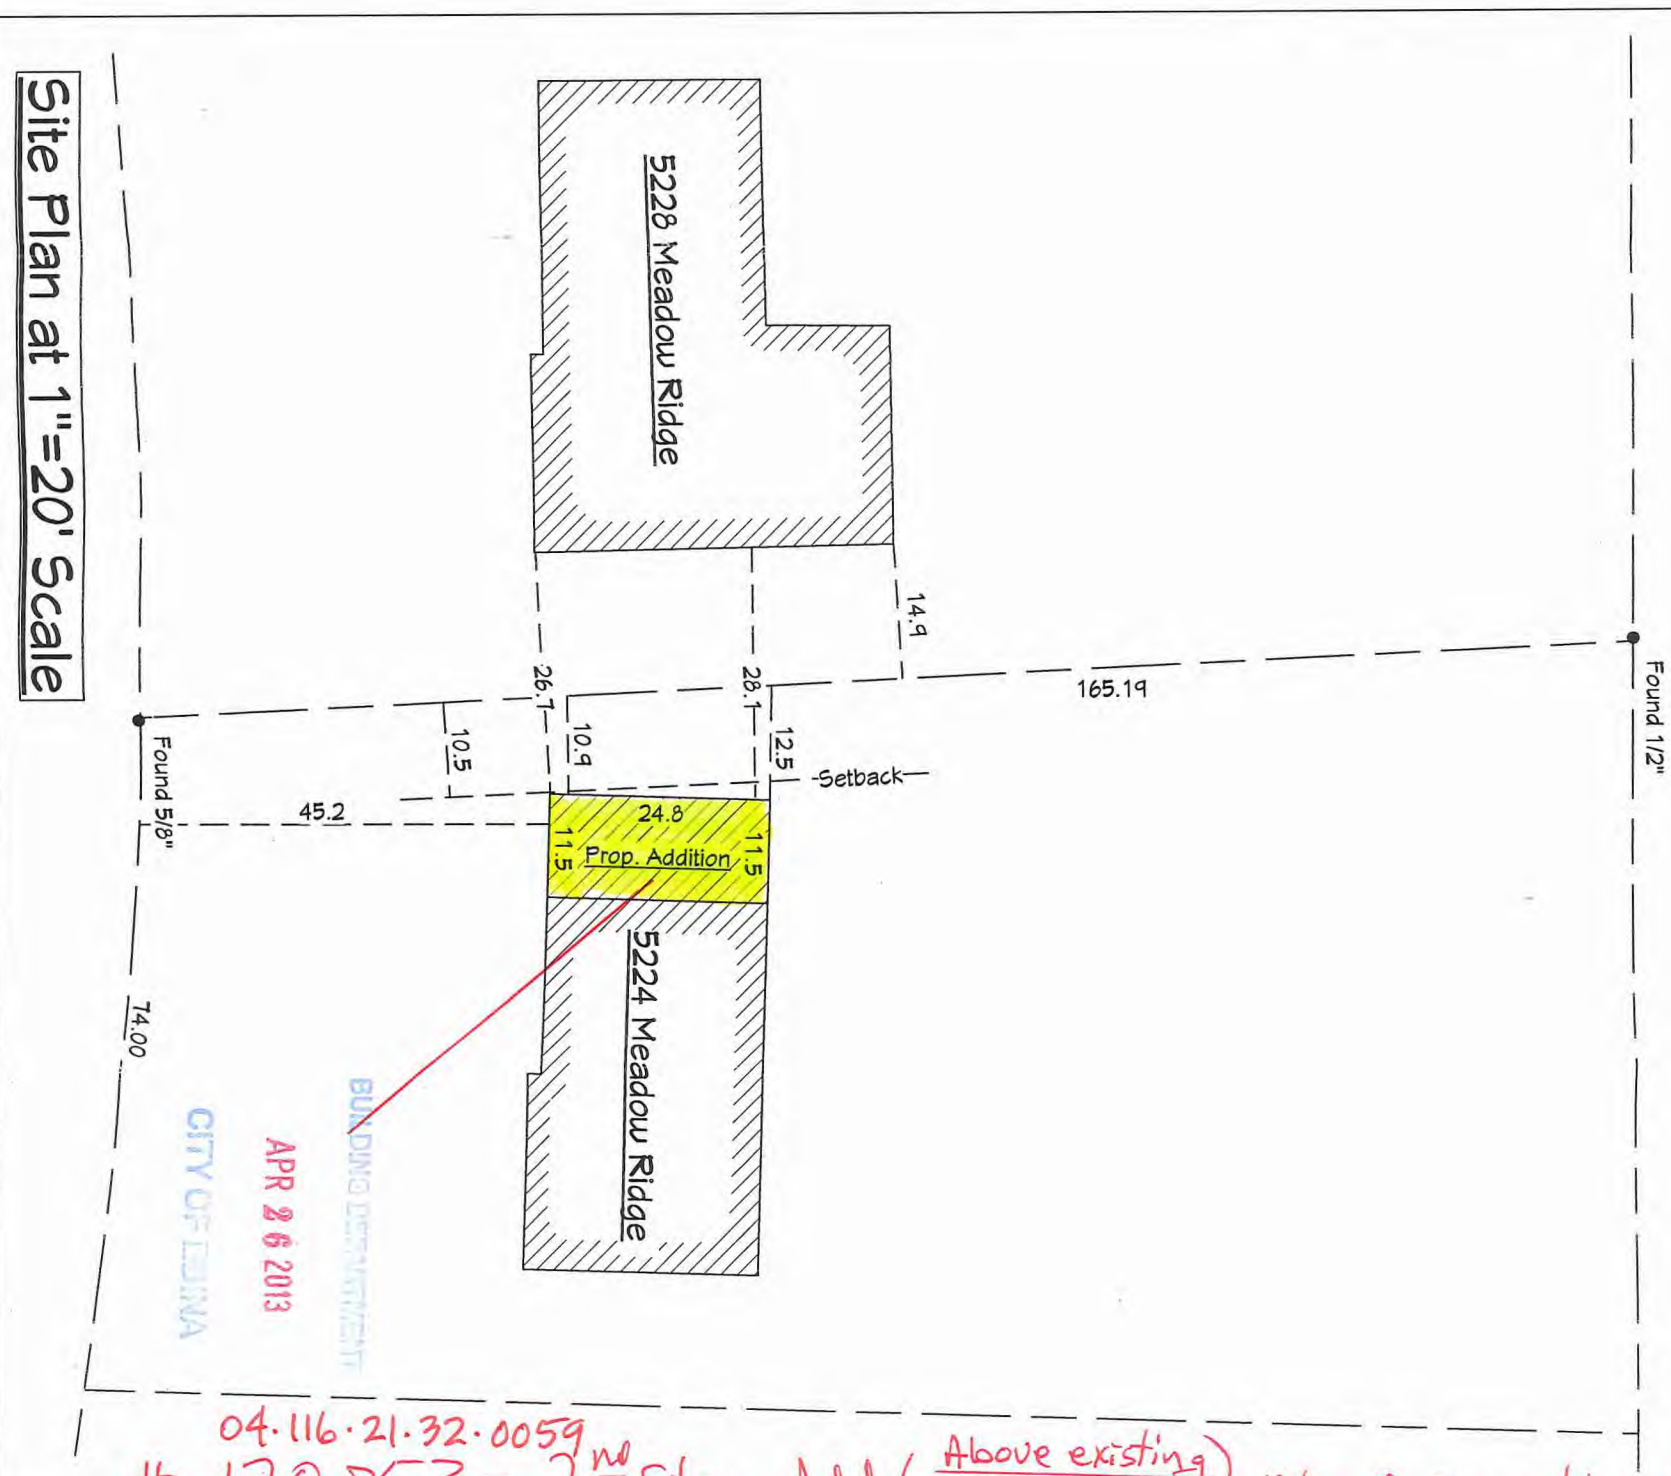

04.116.21.32.0059

120853 - 2nd Story Add (Above existing garage) Note - No Excavation (5-6-13)

SHEET:	SCALE:	DATE:	SHEET TITLE:	PROJECT DESCRIPTION:	DRAWINGS PROVIDED BY:
A-11	1"=20'	4/25/2013	Site Plan	Miller Residence 5224 Meadow Ridge Minneapolis, MN 55439	Orfield Drafting Services 3507 W 50th St. Minneapolis, MN 55410 (952)-454-2705

ods
ORFIELD DRAFTING SERVICES