EGAN, FIELD & NOWAK
SURVEYORS

2825 HARRIET AVE. MINNEAPOLIS, MINNESOTA

ESTAB. E F N 1872

CERTIFICATE OF SURVEY

For Otto Bang

Approved Grading and Drainage Plan required prior to altering any grades and/or drainage

SILT FENCING IS REQUIRED

Scale: 1" = 30'

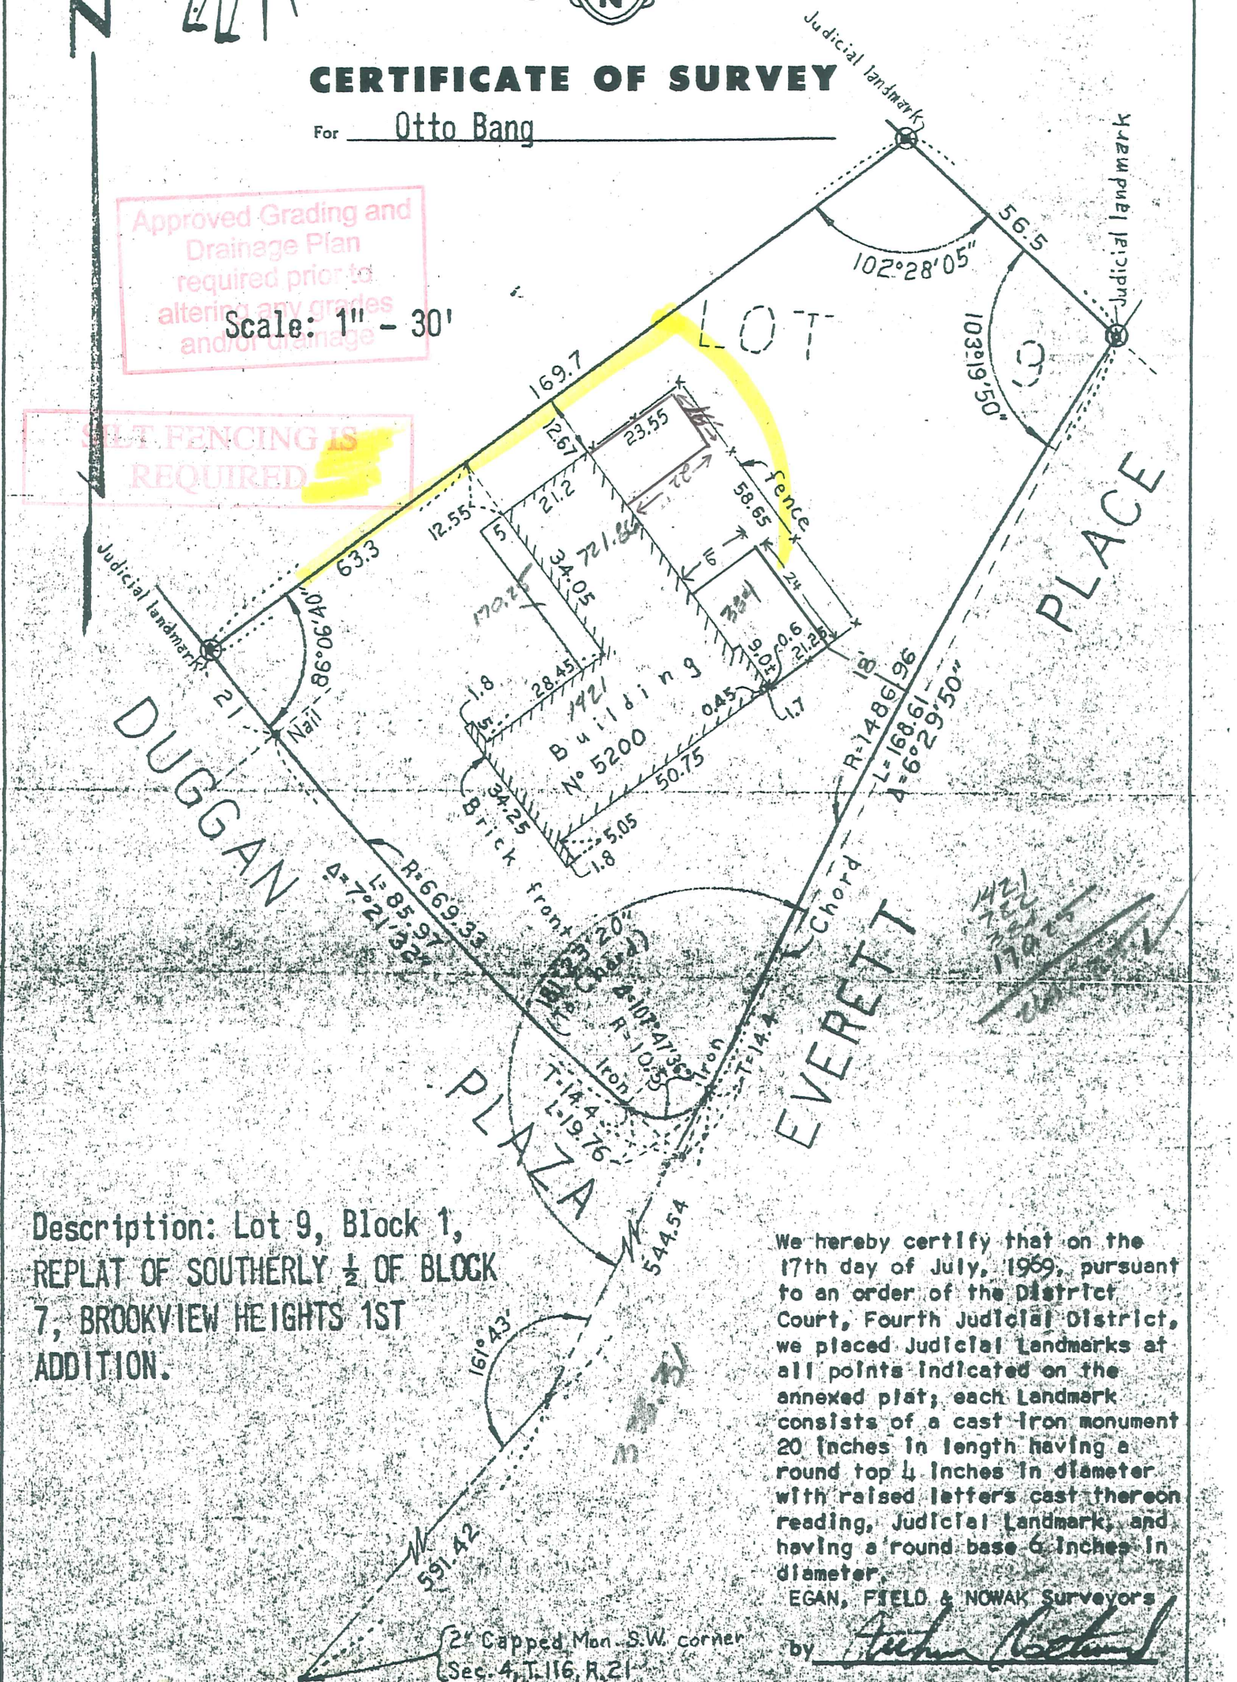

Description: Lot 9, Block 1, REPLAT OF SOUTHERLY ½ OF BLOCK 7, BROOKVIEW HEIGHTS 1ST ADDITION.

We hereby certify that on the 17th day of July, 1969, pursuant to an order of the District Court, Fourth Judicial District, we placed Judicial Landmarks at all points indicated on the annexed plat; each Landmark consists of a cast iron monument 20 inches in length having a round top 4 inches in diameter with raised letters cast thereon reading, Judicial Landmark, and having a round base 6 inches in diameter.

EGAN, FIELD & NOWAK Surveyors

by _____

We hereby certify that this is a true and correct representation of a survey of the boundaries of the land above described and of the location of all buildings if any, thereon, and all visible encroachments, if any, from or on said land.

Dated this 20th day of August, 1969. EGAN, FIELD & NOWAK Surveyors

by _____

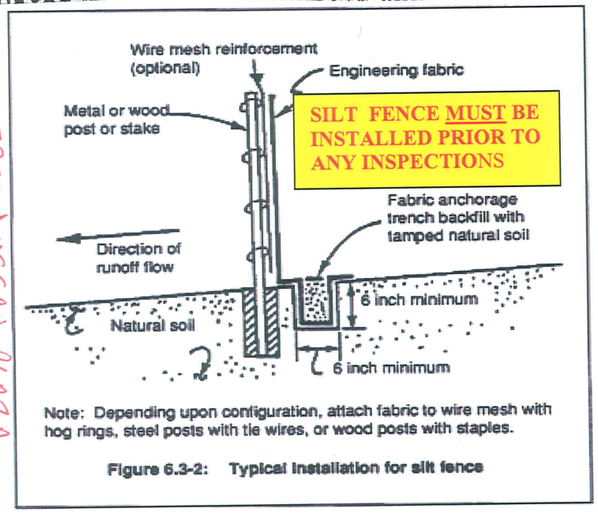

Note: Depending upon configuration, attach fabric to wire mesh with hog rings, steel posts with tie wires, or wood posts with staples.

Figure 6.3-2: Typical installation for silt fence

5200 DUGGAN PLAZA

#36450

CONCEPT APPROVED

Date 10-28-05

By SH

City of Edina Bldg. Dept.

G:\Drawing/SiltFence050505