CERTIFICATE OF SURVEY

For: RANDY RHEIN CONSTRUCTION

CONCEPT APPROVED
Date 8/6/03
By DJM
City of Edina Bldg. Dept.

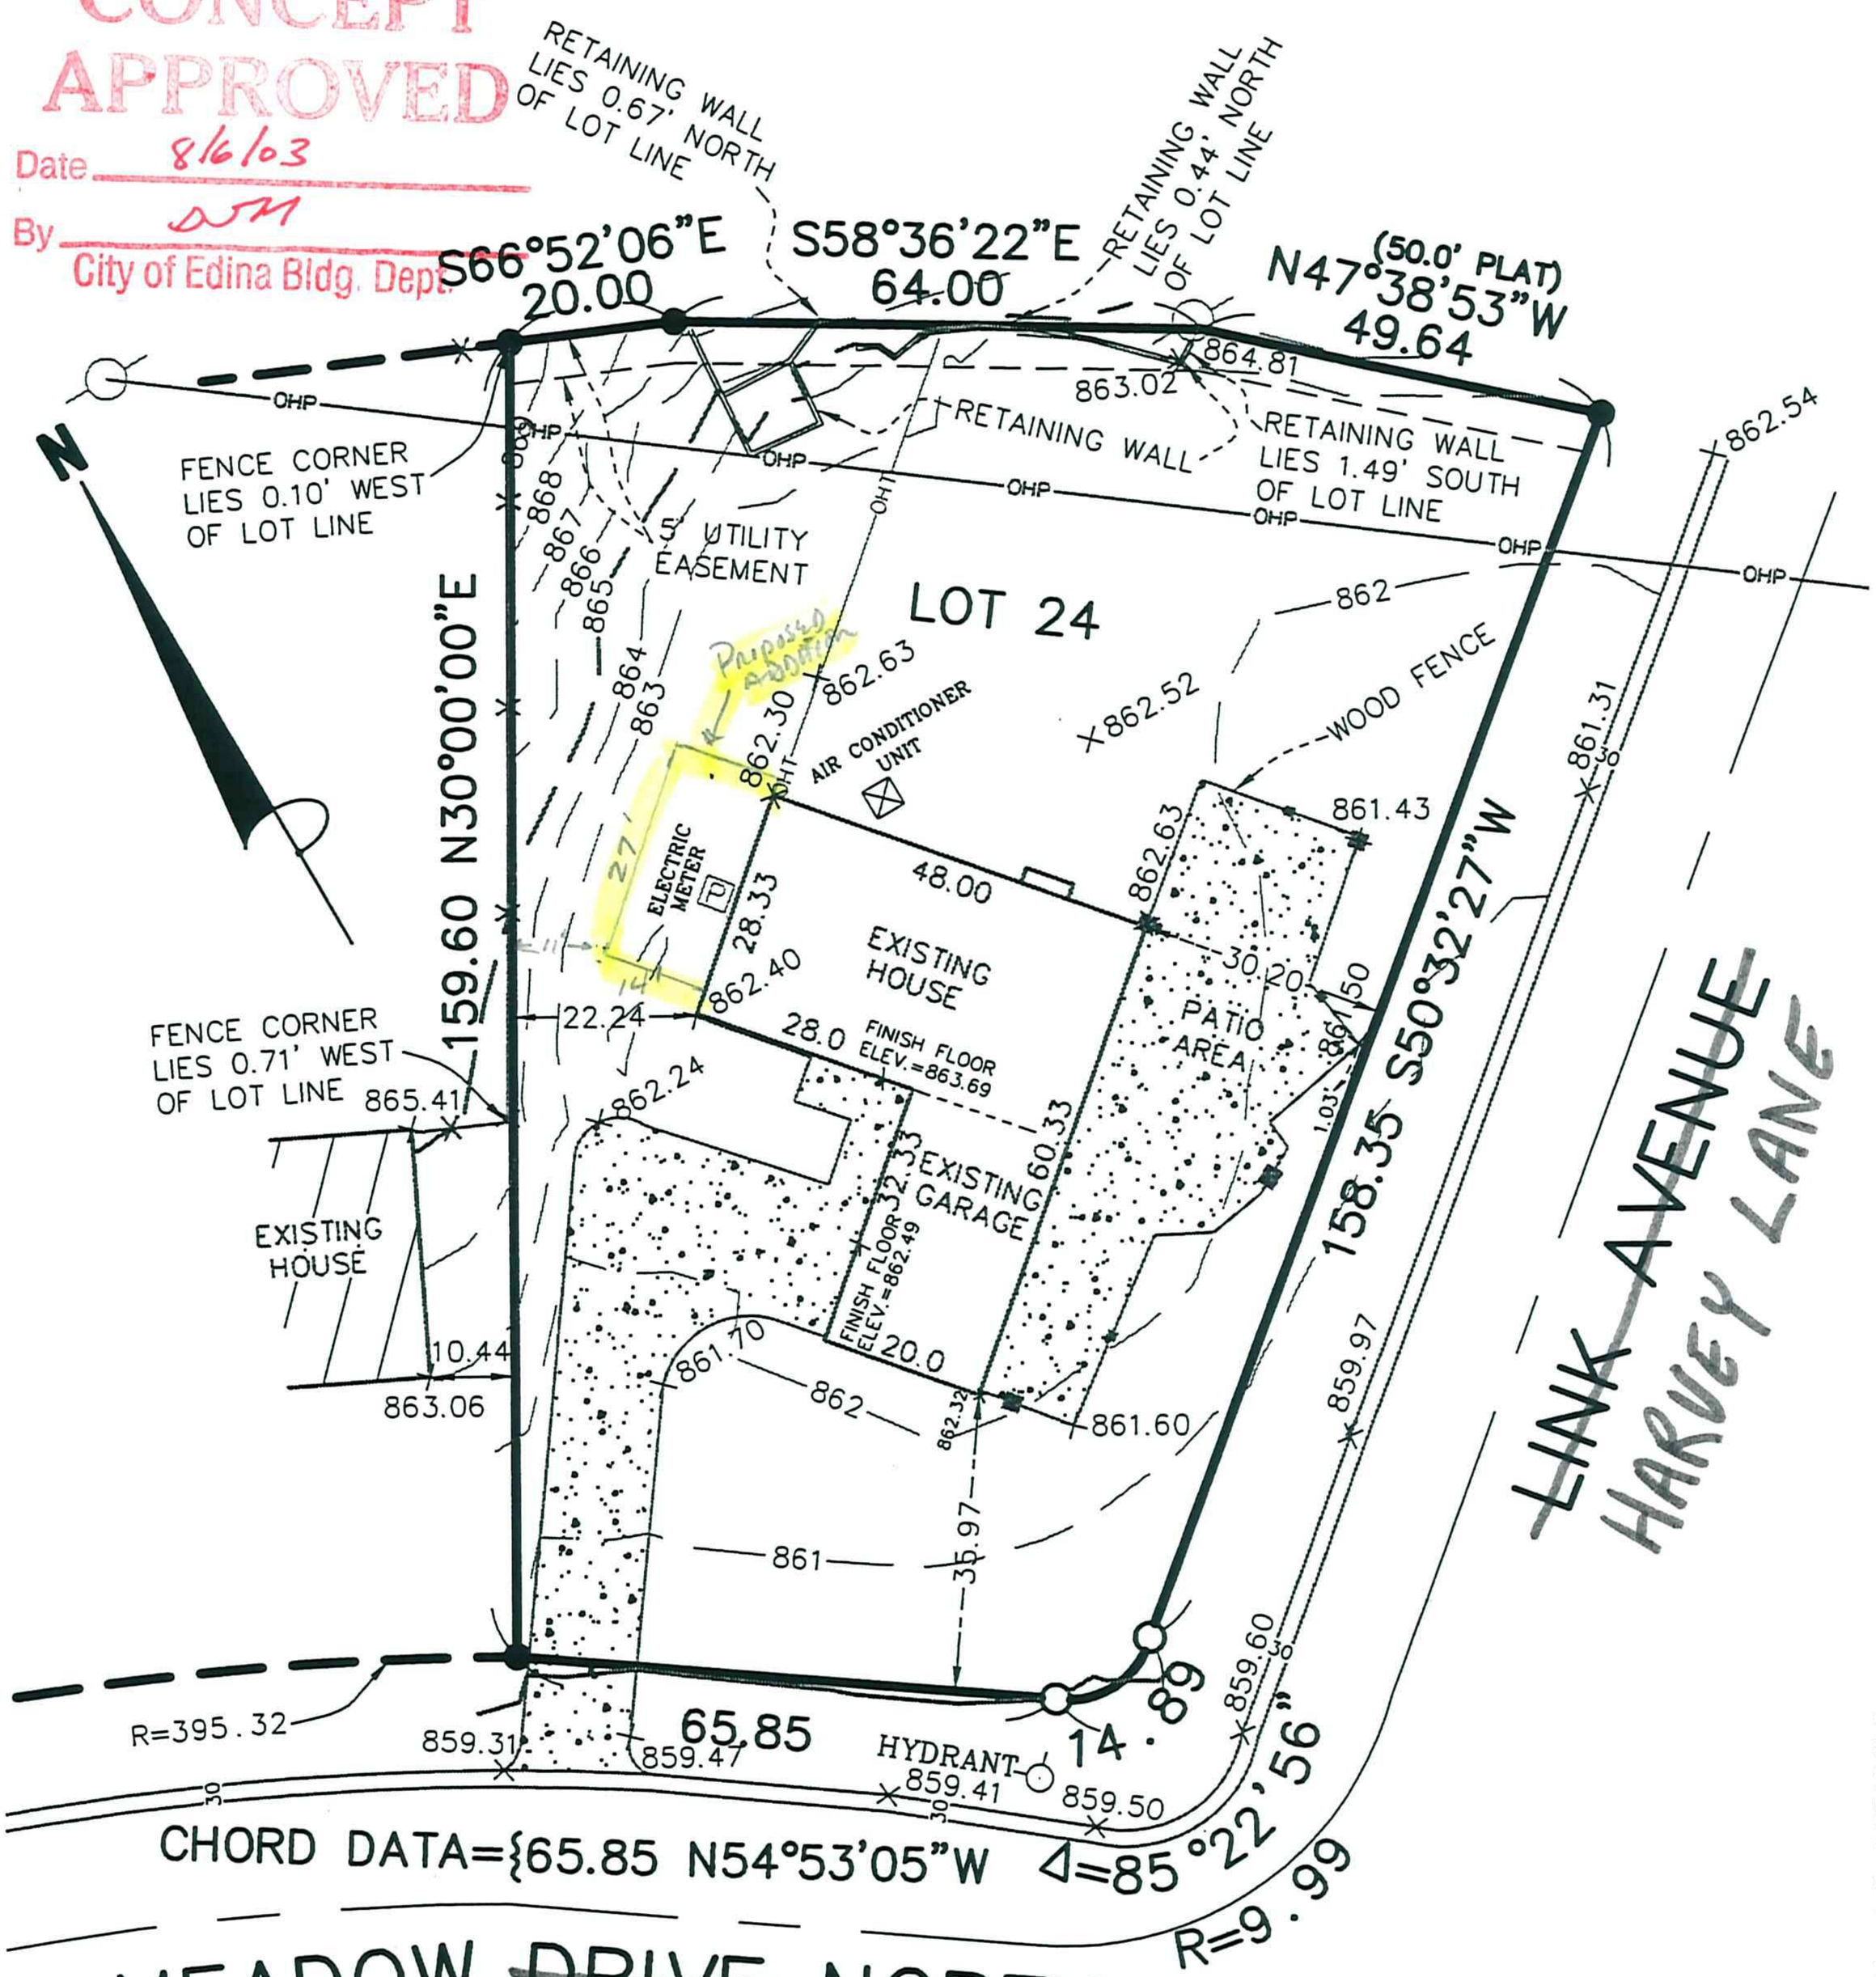

5-112 Meadow Ridge 04-116-21-34-0008

PROJECT NO. 21283

Scale: 1"=30'

James R. Hill, Inc.