# CERTIFICATE OF SURVEY

## For: RANDY RHEIN CONSTRUCTION

5112 Meadow Ridge

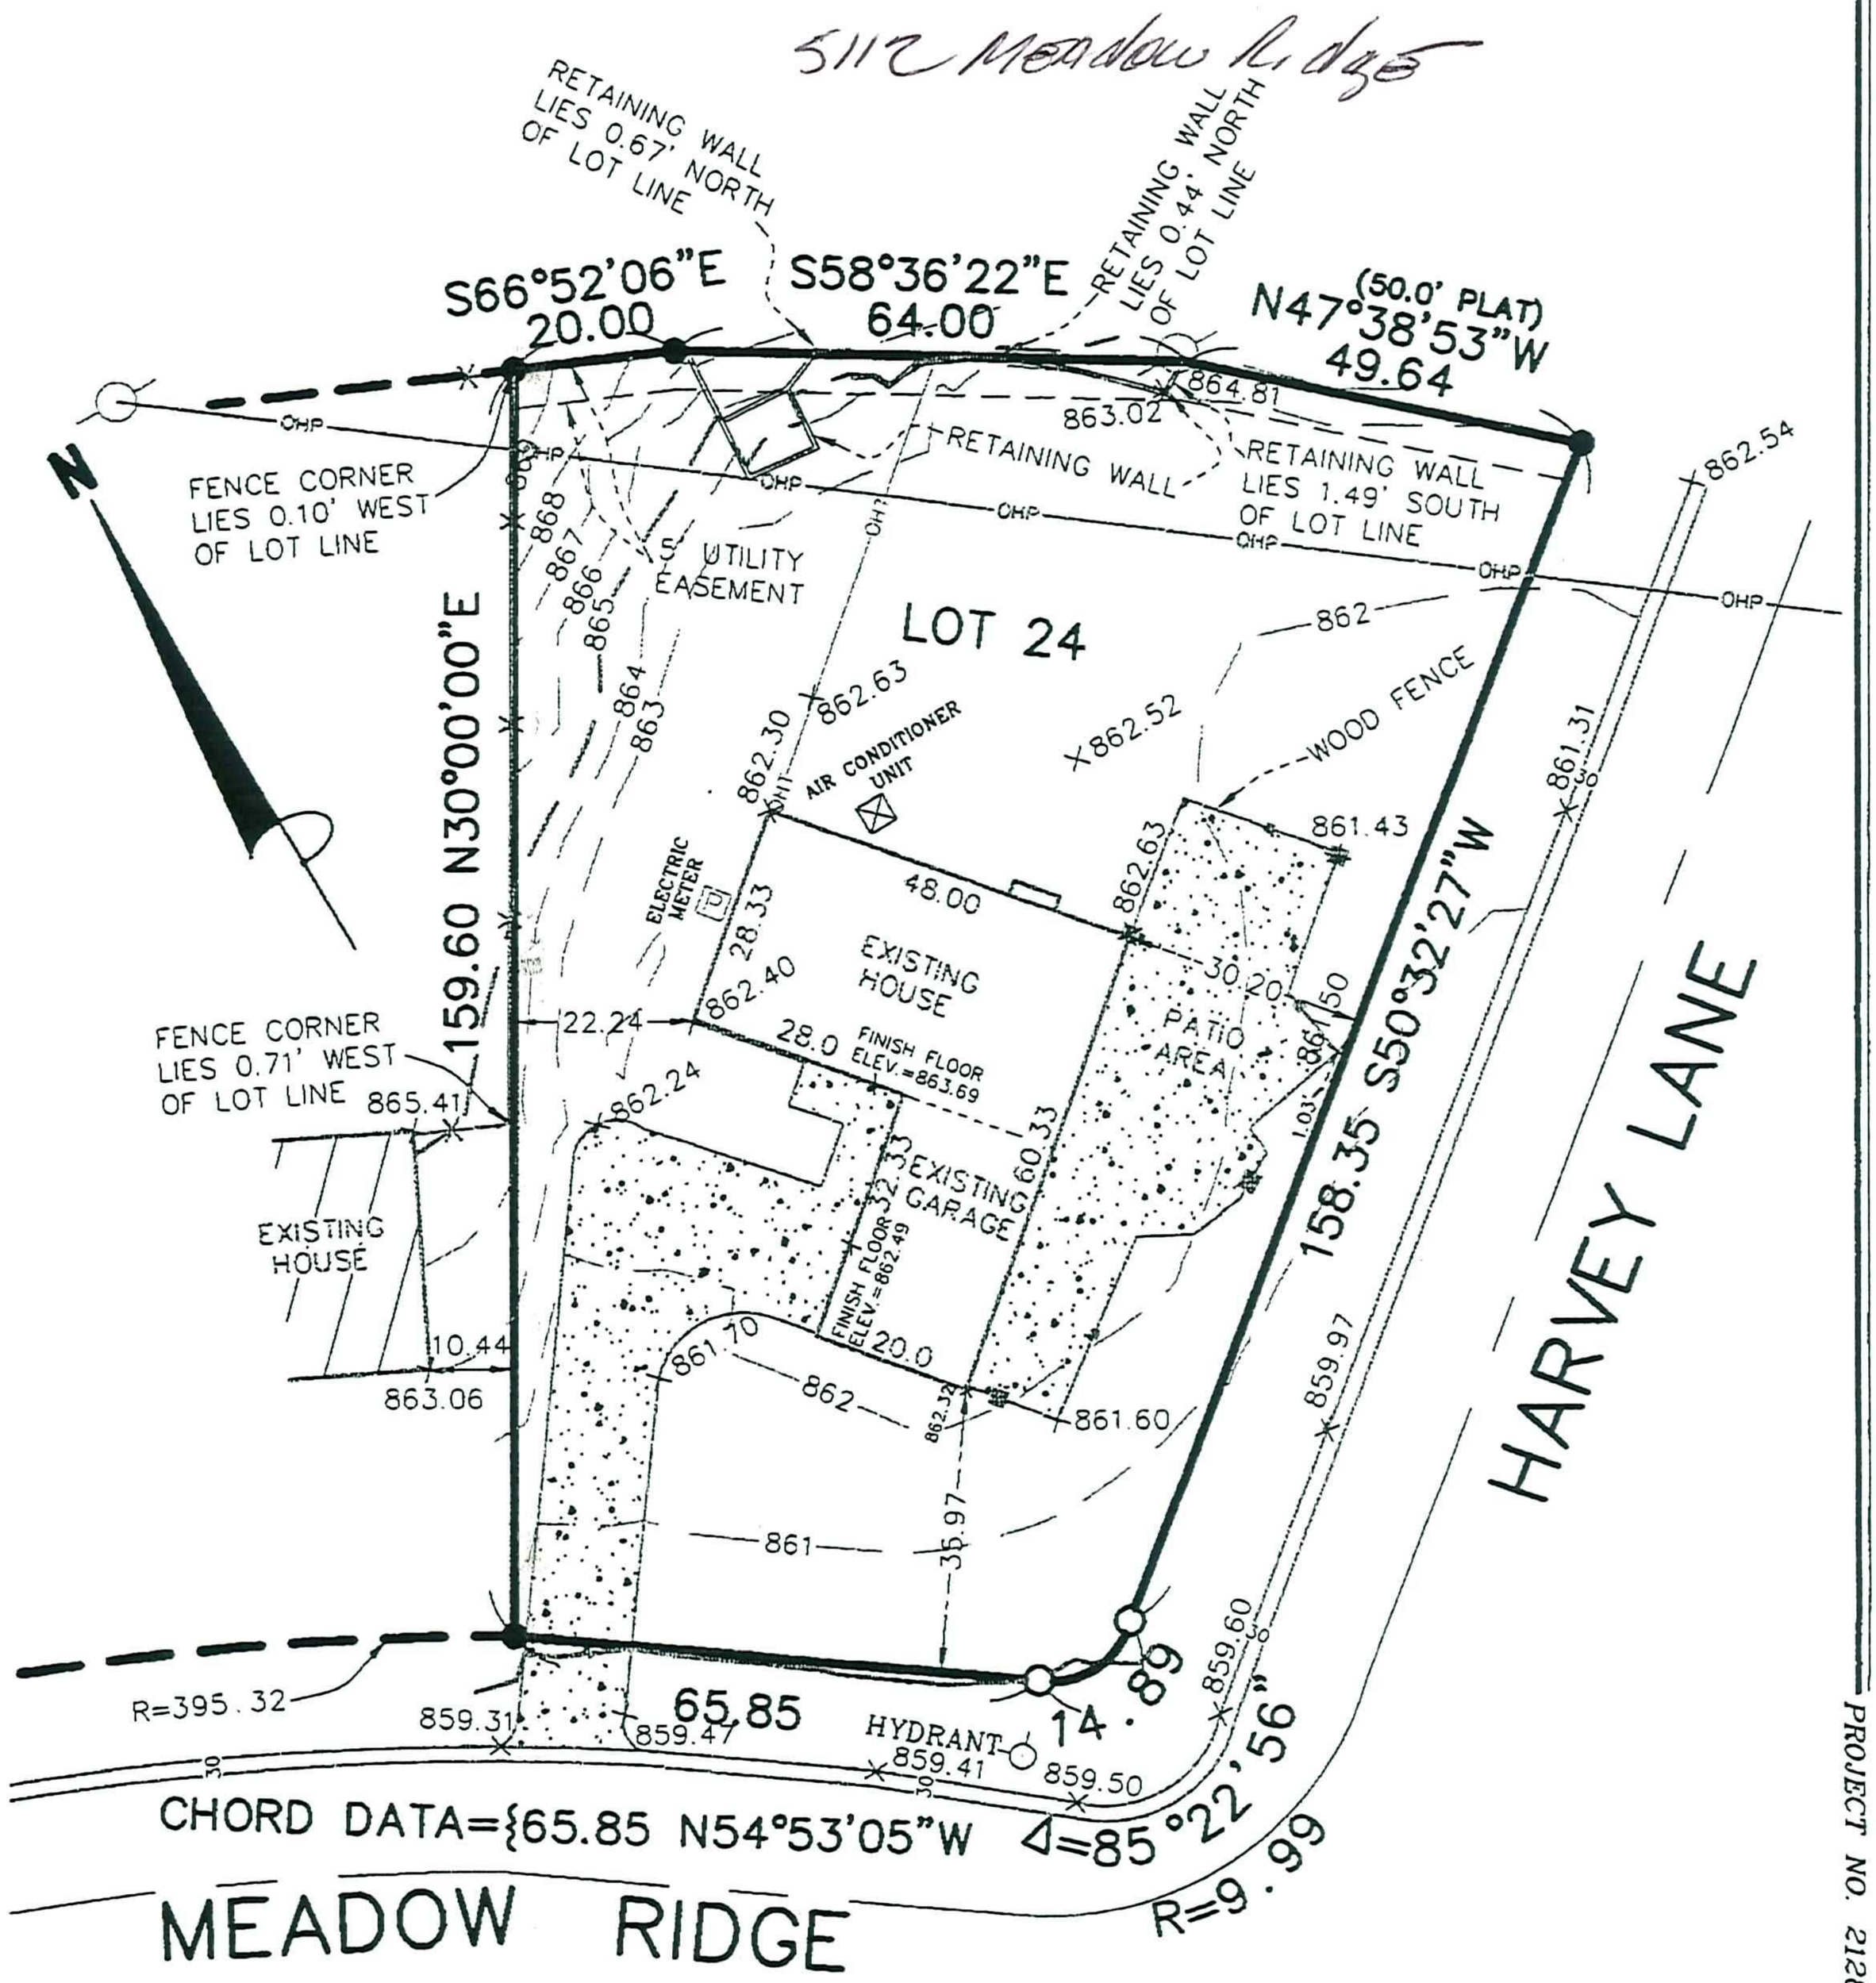


PROJECT NO. 21283

5112 Meadow Ridge 04-116-21-34-0008

Scale: 1"=30' Page 2 of 2 James R. Hill, Inc.