NO. 89-220 BK. 451/37

11A

HARRY S. JOHNSON COMPANIES, INC.

BLOOMINGTON, MINNESOTA 55420
PHONE (612) 884-5341

CERTIFICATE OF SURVEY

FOR HARRY JOSLYN

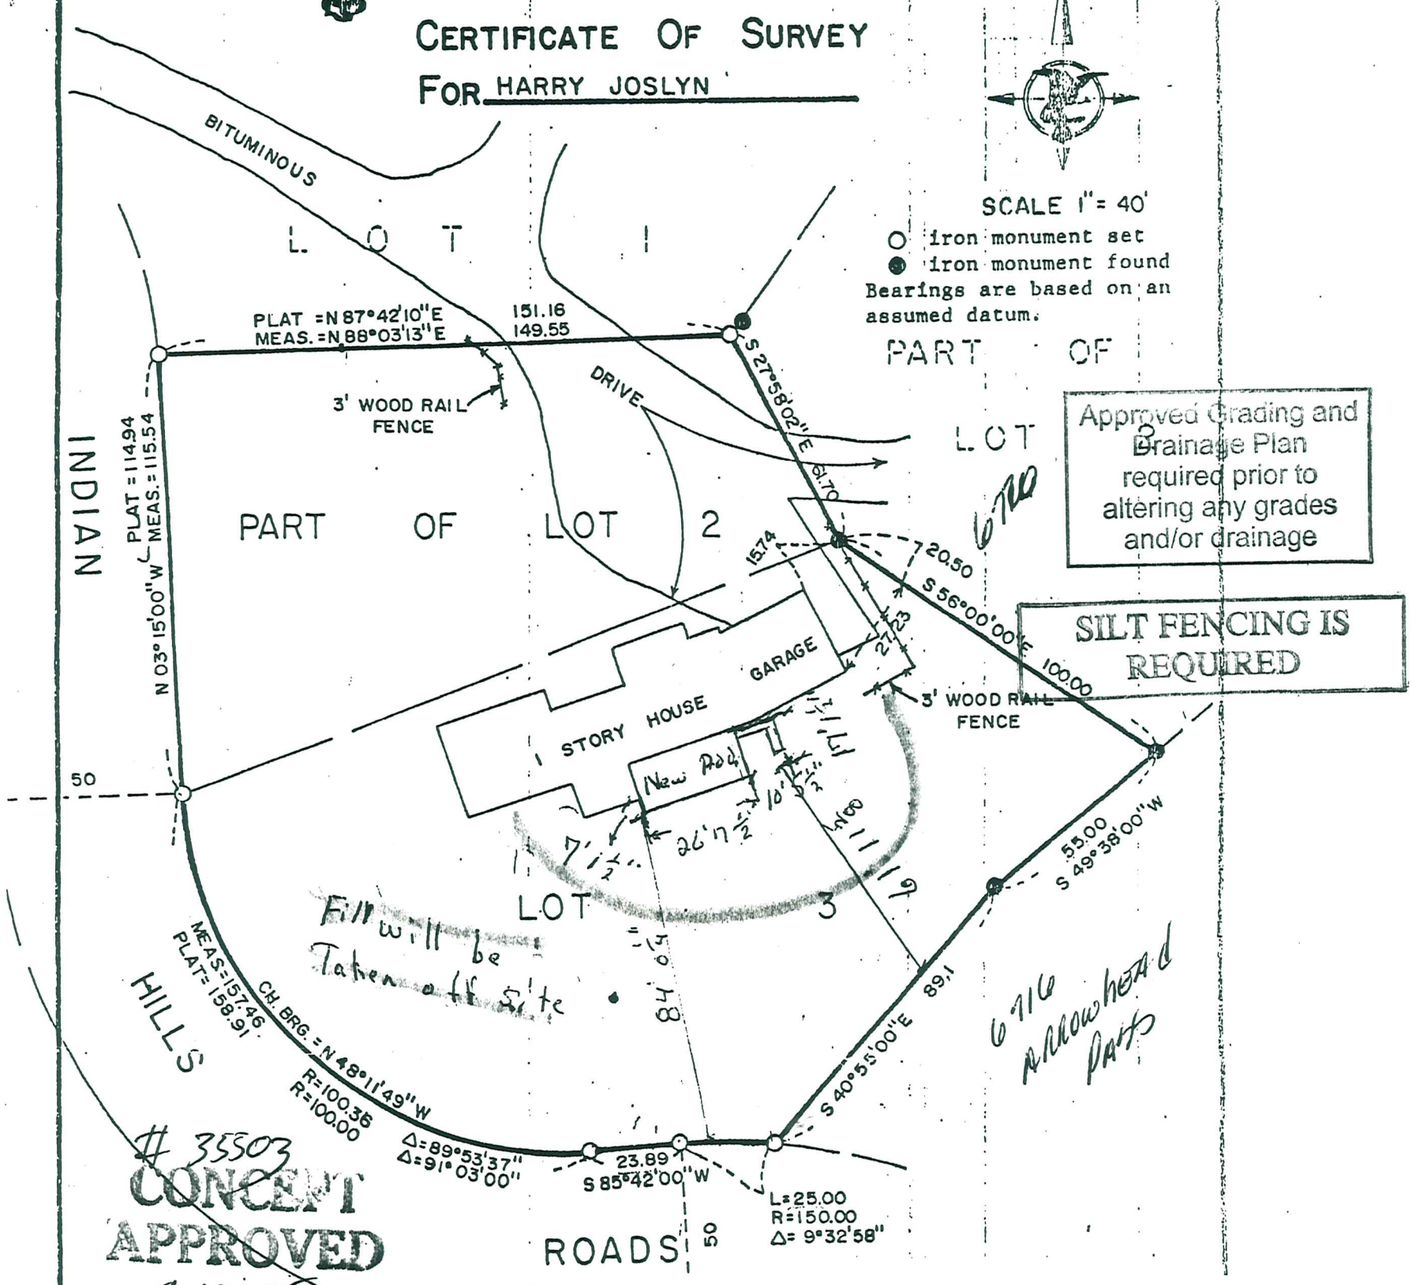

Approved Grading and Drainage Plan required prior to altering any grades and/or drainage

SILT FENCING IS REQUIRED

35503
CONCEPT APPROVED
Date 9-12-05
By BB
City of Edina Bldg. Dept.

I hereby certify that this is a true
of:

Part of Lot 2 and Lot 3, MCCAL
the recorded plat thereof, Her

And the location of the building the
supervision this 4th day of October,

Harry S. Johnson, Land Surveyor
Minnesota Reg. No. 5065

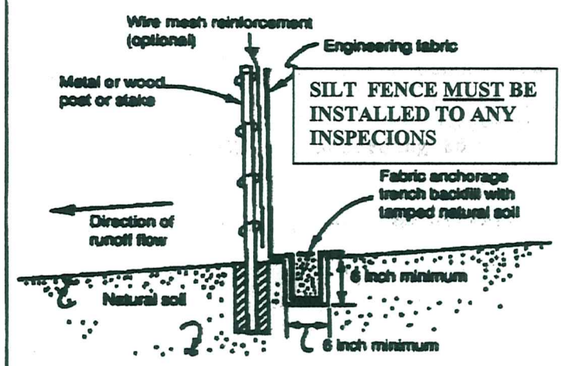

SILT FENCE MUST BE INSTALLED TO ANY INSPECIONS

Note: Depending upon configuration, attach fabric to wire mesh with hog rings, steel posts with tie wires, or wood posts with staples.

Figure 6.3-2: Typical installation for silt fence

320

06.116.21.23.0036
6718 INDIAN HILLS RD