CARDARELLE & ASSOCIATES, INC.
2905 VALLEY VIEW ROAD • WE 9-7590 • ENGINEERS & LAND SURVEYORS
MINNEAPOLIS 29, MINN.

10764

CERTIFICATE OF SURVEY

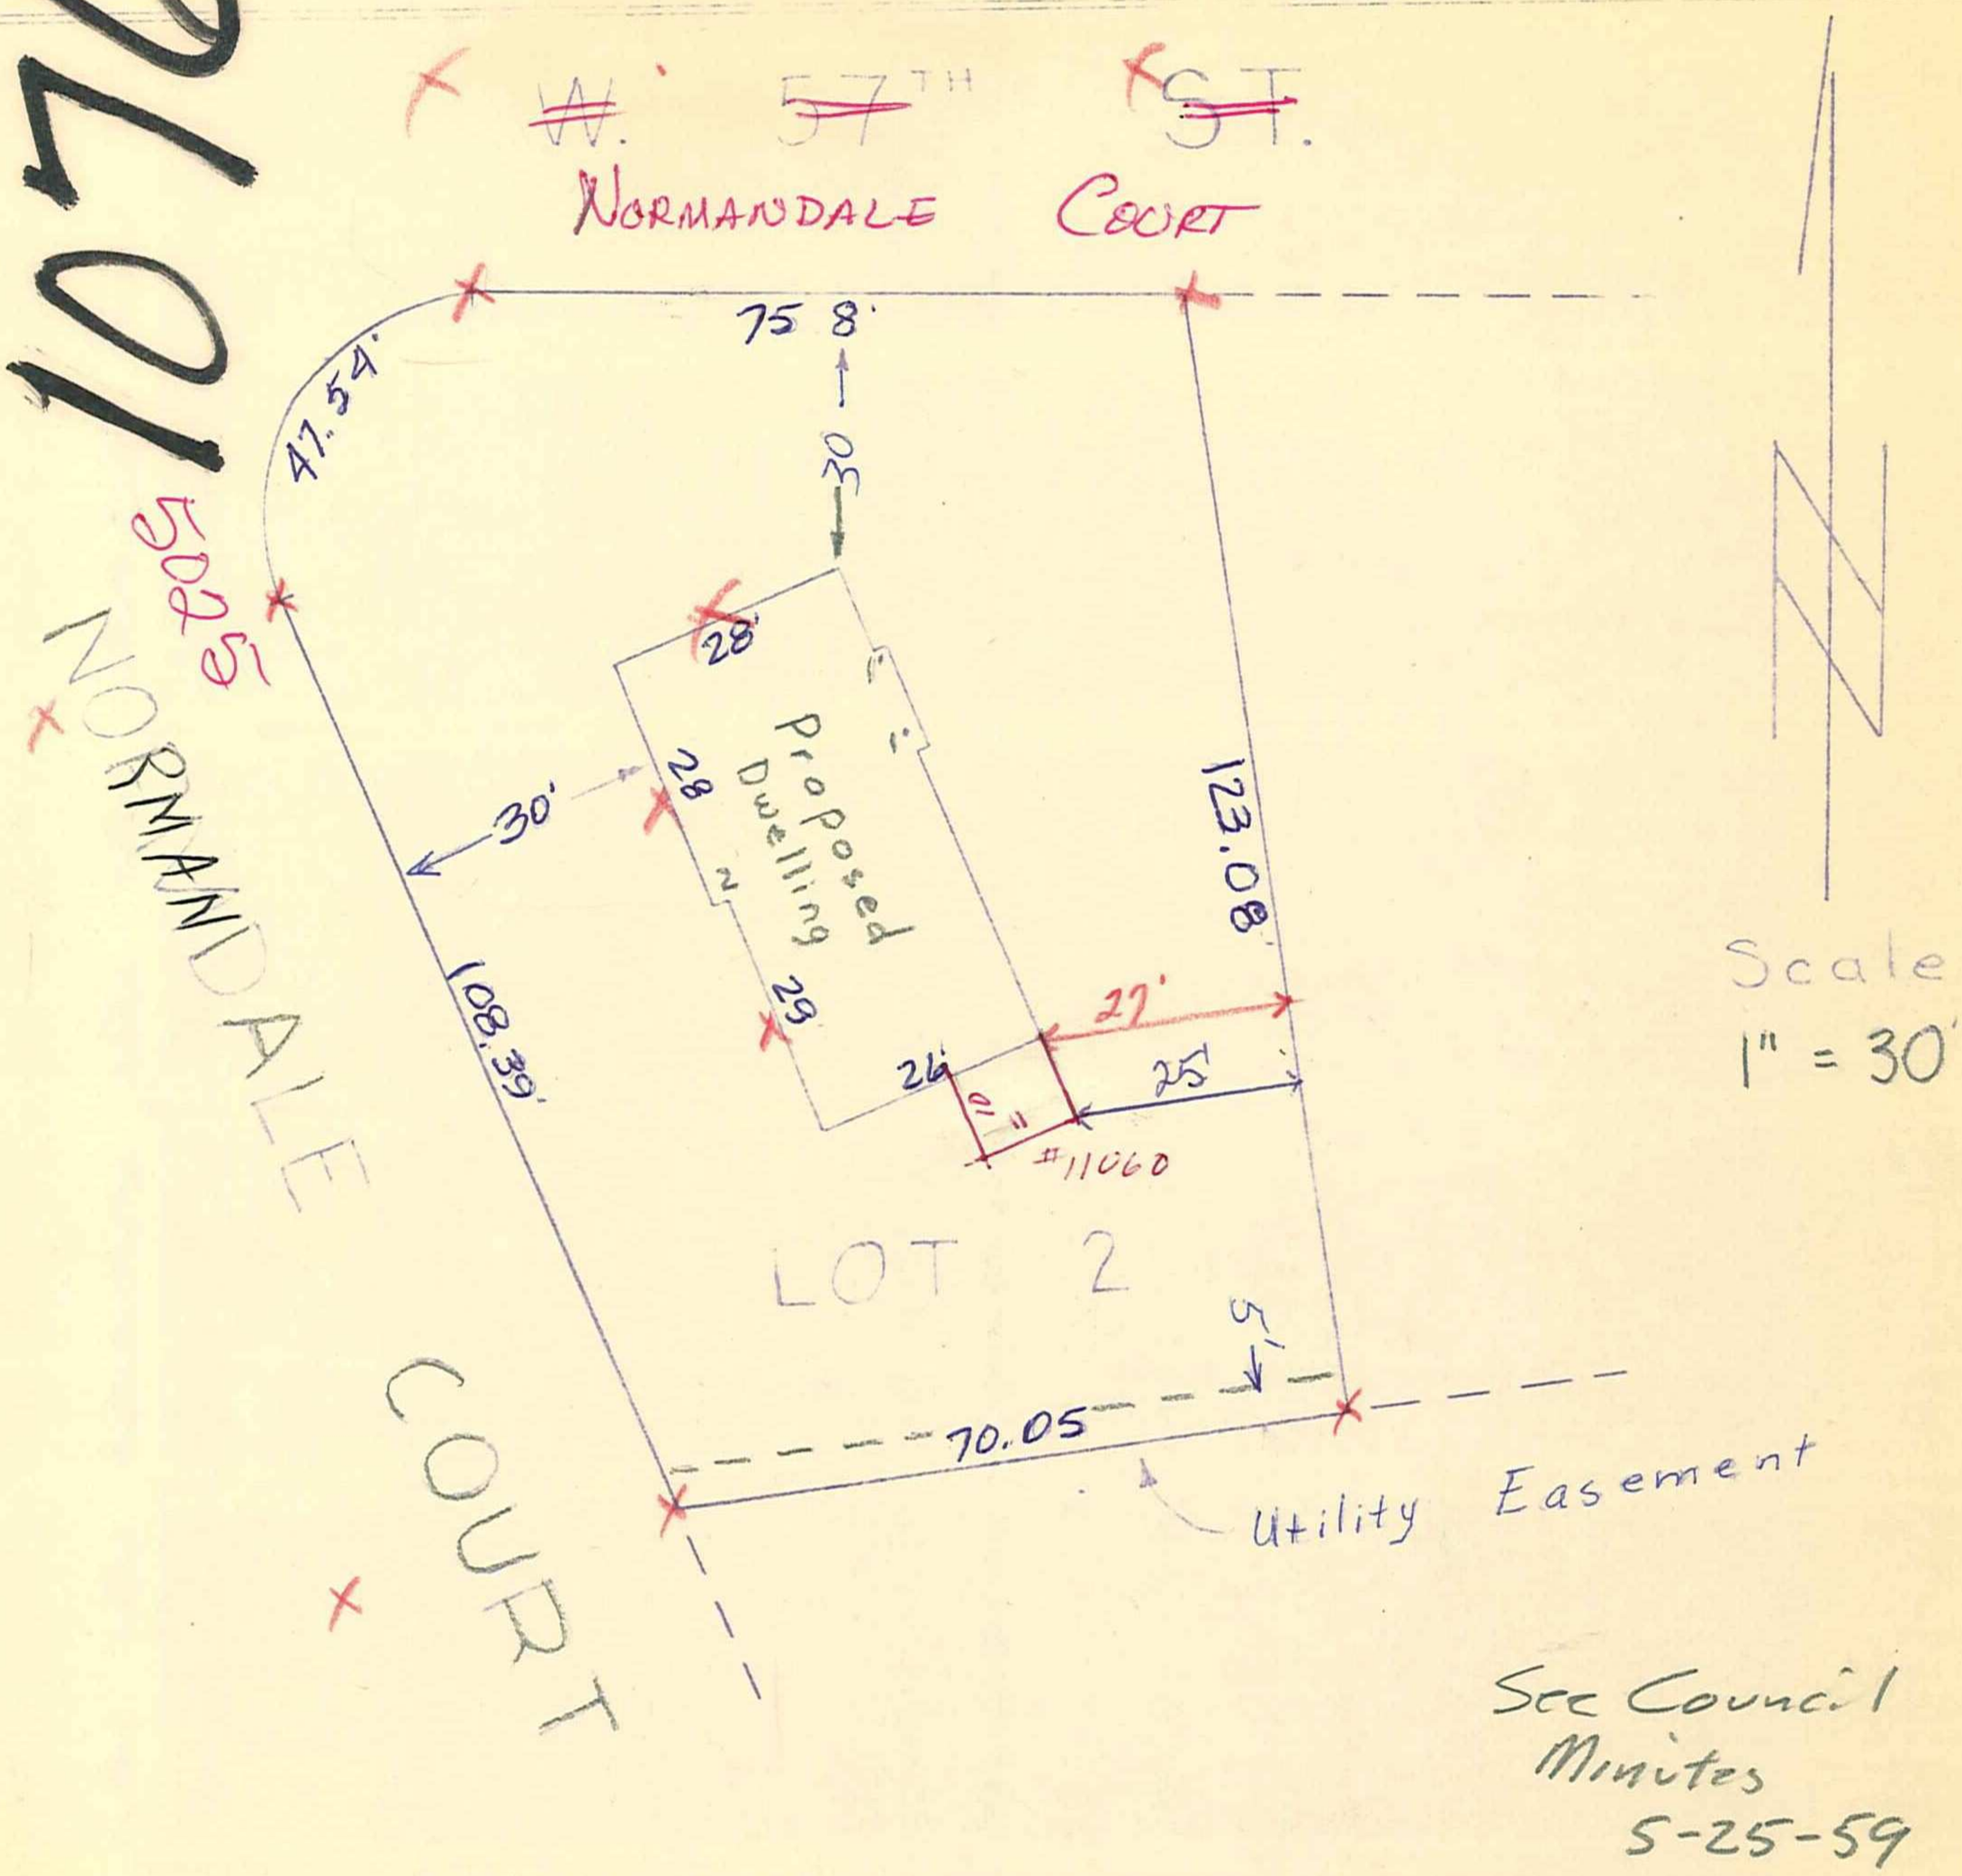

See Council Minutes 5-25-59

I hereby certify that this is a true and correct representation of a survey of the boundaries of Lot 2, Block 1, Normandale Court Byrnes Replat, Hennepin County, Minnesota and of the location of all buildings, if any, thereon, and all visiable encroachments, if any, from or on said land. It also shows the location of a proposed building but no stakes have been set for such location. As surveyed by me this 1st day of August 1960.

33-117-21-24-0029
5025 Normandale Ct

CARDARELLE & ASSOCIATES, INC.
STATE REG. NO. 566