BUILDING PLANS
AND SPECIFICATIONS

ESTABLISHED 1926

CITY LOT SURVEYING
PLATTING
FARM SURVEYING

142-53

HOUSE MOVED
NOV. 2007

5137

M. J. BERSCHEID

ARCHITECT AND ENGINEER

PHONE DREXEL 4593

3644-22ND AVE. SO.

MINNEAPOLIS 7, MINN.

5113 W. 59th St.

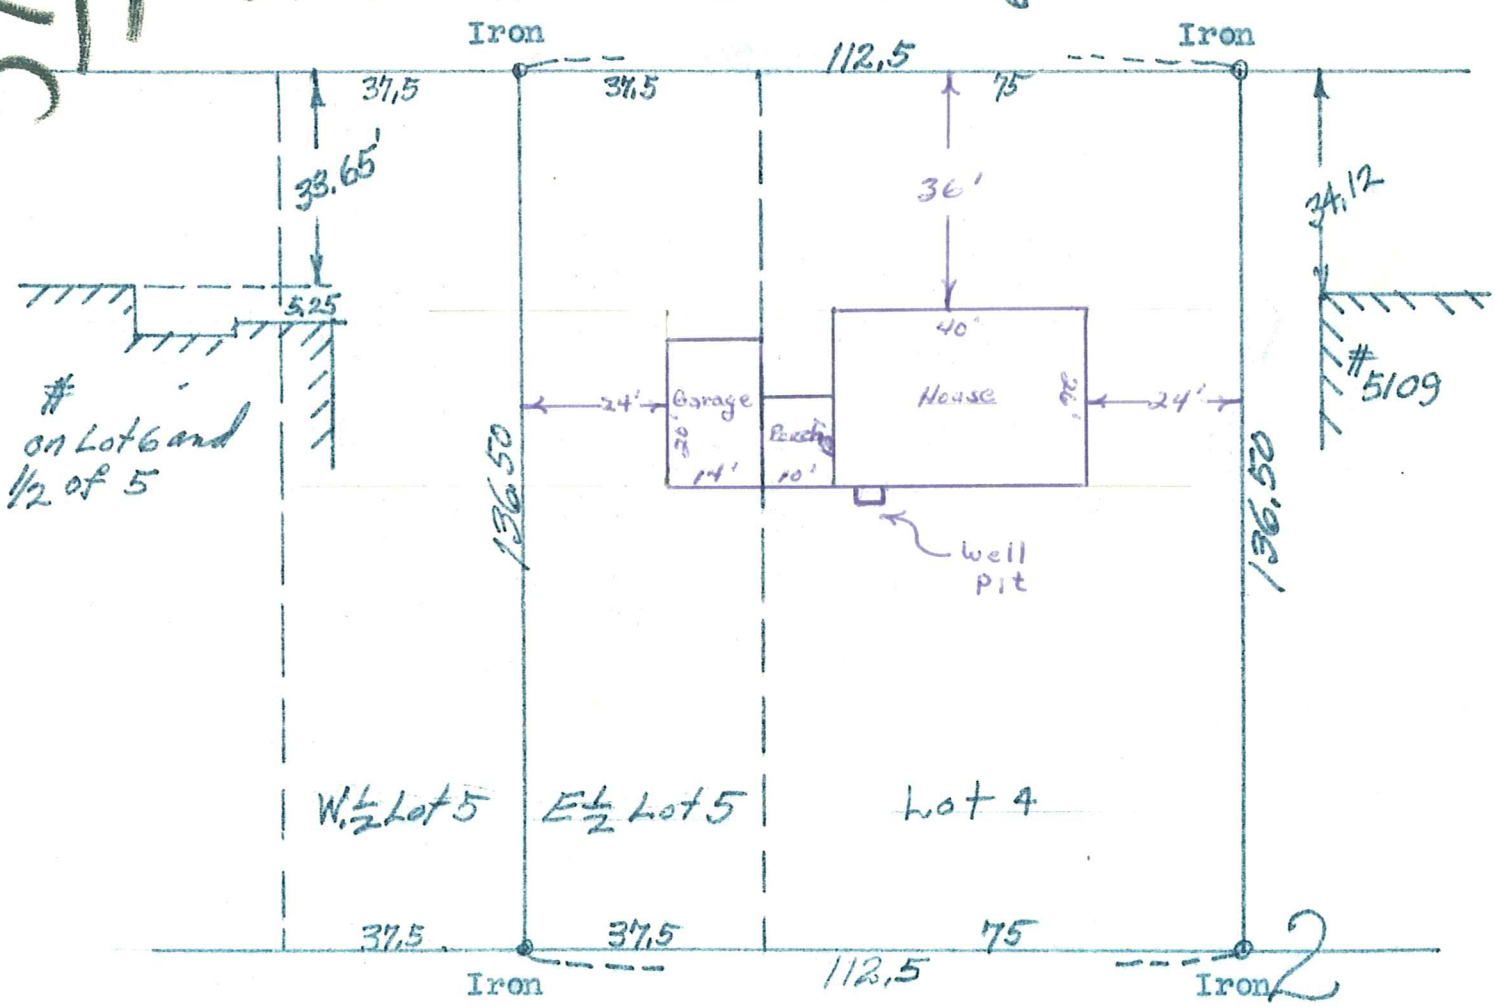

I hereby certify that the above is a true and correct plat of a survey of Lot 4 and the East 1/2 of Lot 5, Block 2, Benton Park in the village of Edina as surveyed by me the 9th. day of May 1953.

M. J. Berscheid. M.J.B.
Surveyor.

Carroll Const. Co.
Ro. 9-8483
16,000.00

Same as 5120 W 59

5113 59th St W