INDUSTRIAL
SUBINTEX
CITY LOTS
TOPOGRAPHIC MAPPING

C. E. COULTER

LAND SURVEYOR

REGISTERED UNDER LAWS OF STATE OF MINNESOTA
LICENSED BY ORDINANCE OF CITY OF MINNEAPOLIS

3439 GARFIELD AVE. SO. LOCUST 0370

PLATTING
FARM SURVEYS
LANDSHORE
JUDICIAL

5

Surveyor's Certificate

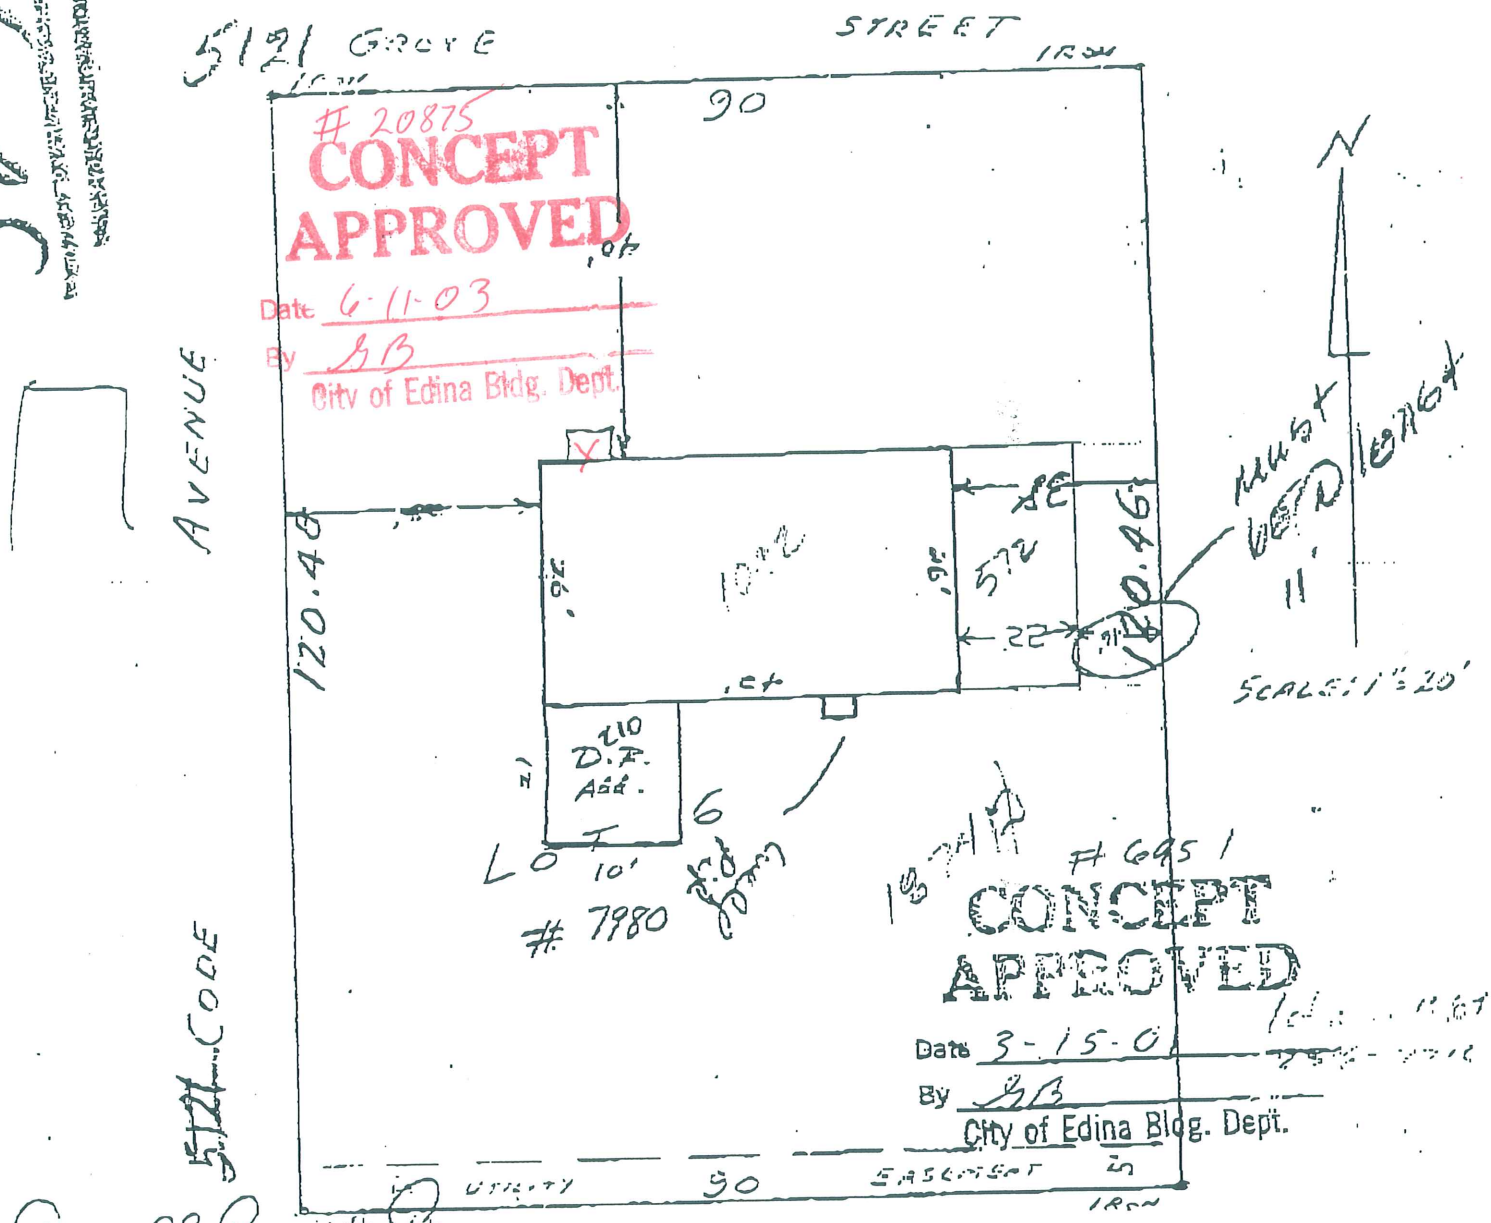

Carroll Const. Co.
John T. Carroll

I hereby certify that the above is a true and correct plat of a survey of: Lot Six (6), Block One (1), EDINA HEIGHTS, Village of Edina, Minnesota, as surveyed by me this 16th day of February 1952 A.D.

Signed [signature]
Minnesota Registration No. [illegible]

$16,000.00

1933 - [illegible]

5121 GROVE ST