25%

712

Egan, Field and Nowak

CIVIL ENGINEERS AND SURVEYORS

SUITE 910
PHOENIX BLDG.

Cor. FOURTH ST. &
MARQUETTE AVE.

ESTAB. 1872

PHONE: FILMORE 4689
MINNEAPOLIS, MINN.

CERTIFICATE OF SURVEY

For BORAN BUILDERS

Set Back 5' for deck

O.K.
KPA
PLANNING
10/6/92

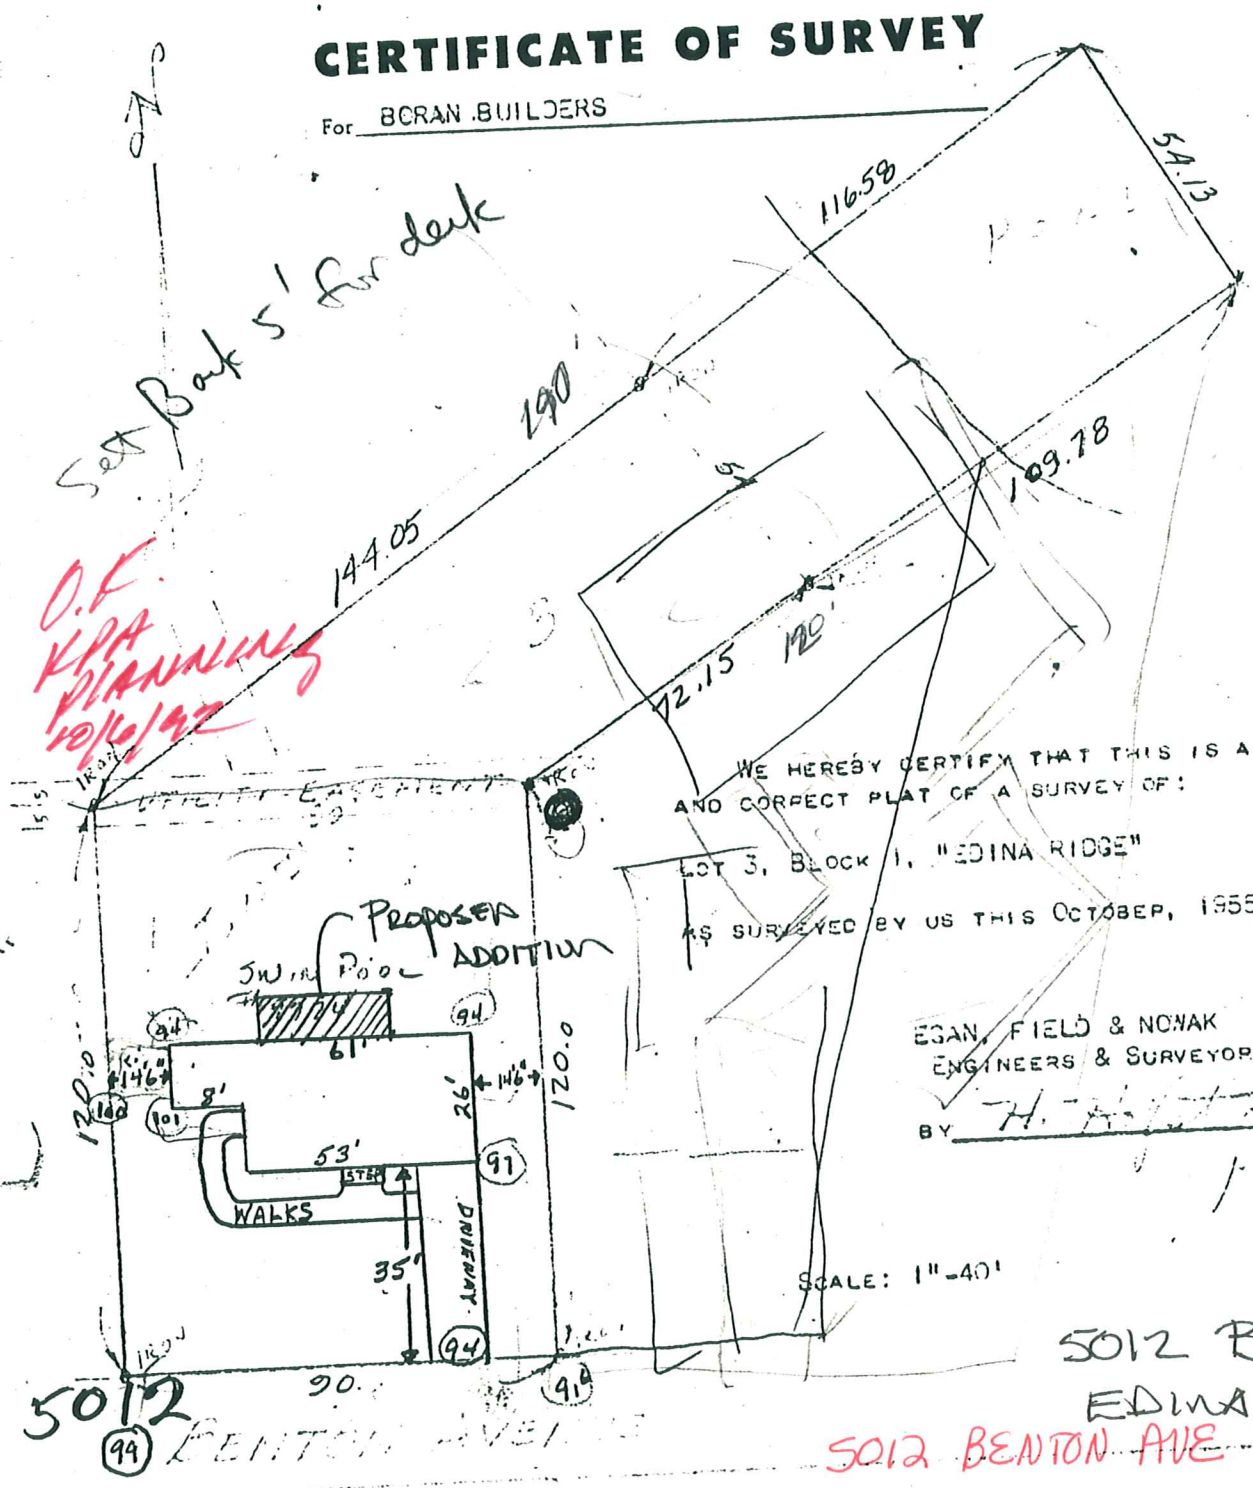

WE HEREBY CERTIFY THAT THIS IS A TRUE AND CORRECT PLAT OF A SURVEY OF:

LOT 3, BLOCK 1, "EDINA RIDGE"

AS SURVEYED BY US THIS OCTOBER, 1955.

EGAN, FIELD & NOWAK
ENGINEERS & SURVEYORS

BY H. [illegible]

SCALE: 1"=40'

5012 Benton Av
EDINA

5012 BENTON AVE