CERTIFICATE OF SURVEY
for
BIR CONSTRUCTION

B74-02-01

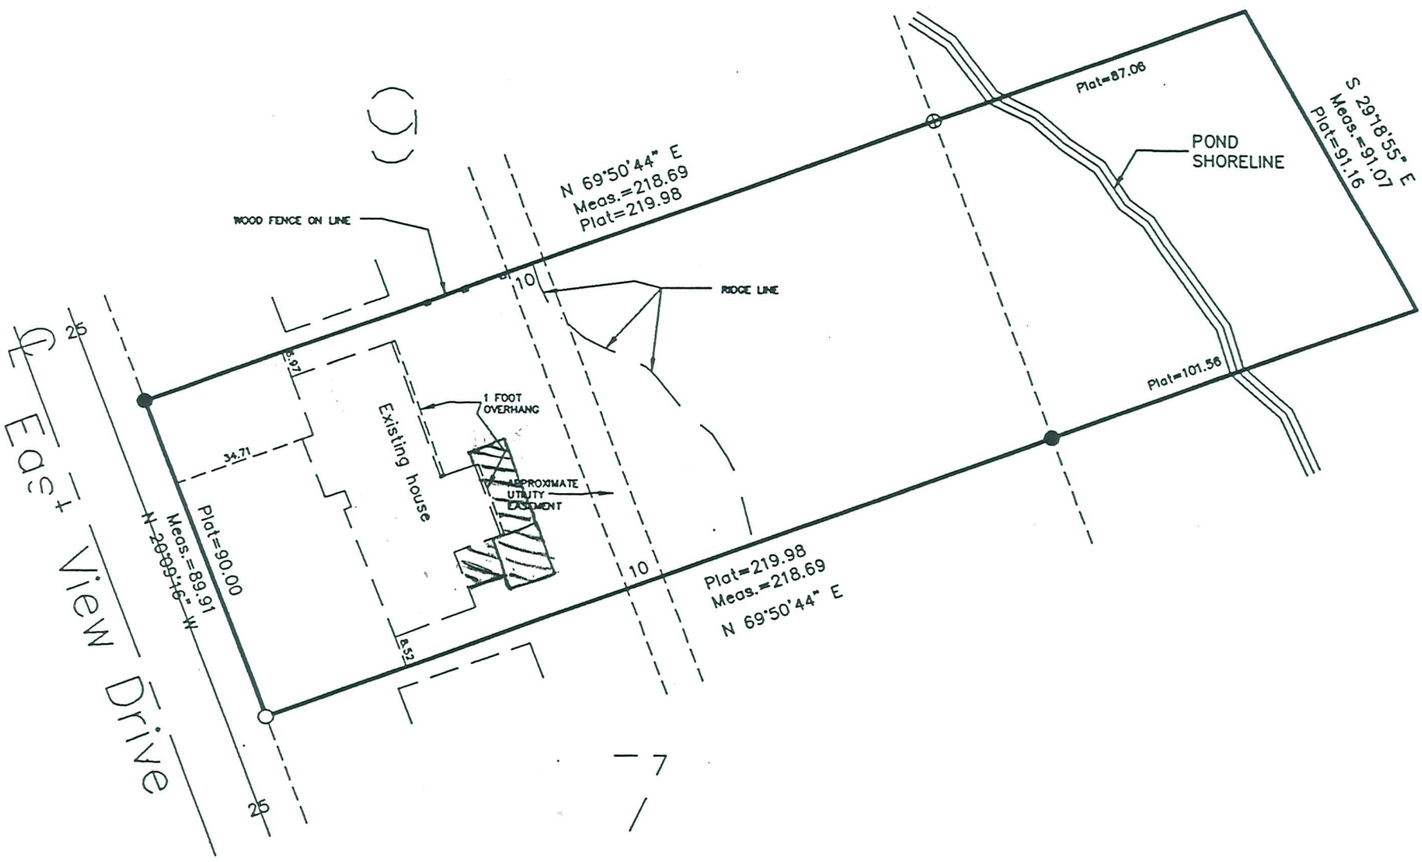

Scale: 1" = 40'

Top curb to Gar slab = _____
Top block = _____
Lowest bsmt flr = _____

5817 East View Drive

DESCRIPTION

Lot 8, Block 1,
EDINA RIDGE
Hennepin County, Minnesota
All bearings assumed
o Denotes iron monument set
● Denotes iron monument found

Existing Proposed

I hereby certify that this survey, plan, or report was prepared by me or under my direct supervision and that I am a duly Registered Land Surveyor under the Laws of the State of Minnesota.

Date 1 March 2001 Reg. No. 8140

5817 EASTVIEW DR

BRANDT ENGINEERING & SURVEYING
14041 Burnhaven Drive, Suite 114
Burnsville, MN 55337
(952) 435-1966

B74--02-01