5828

Egan, Field and Nowak

CIVIL ENGINEERS AND SURVEYORS

SUITE 910
PHOENIX BLDG.

E F
ESTAB. N 1872

Cor. FOURTH ST. &
MARQUETTE AVE.

PHONE: FILMORE 4689
MINNEAPOLIS, MINN.

MAIL ADDRESS
Egan, Field & Nowak
[illegible] LAKE DRIVE
[illegible] MINNESOTA
TELEPHONE GLADSTONE 1775

CERTIFICATE OF SURVEY

For Doran Builders

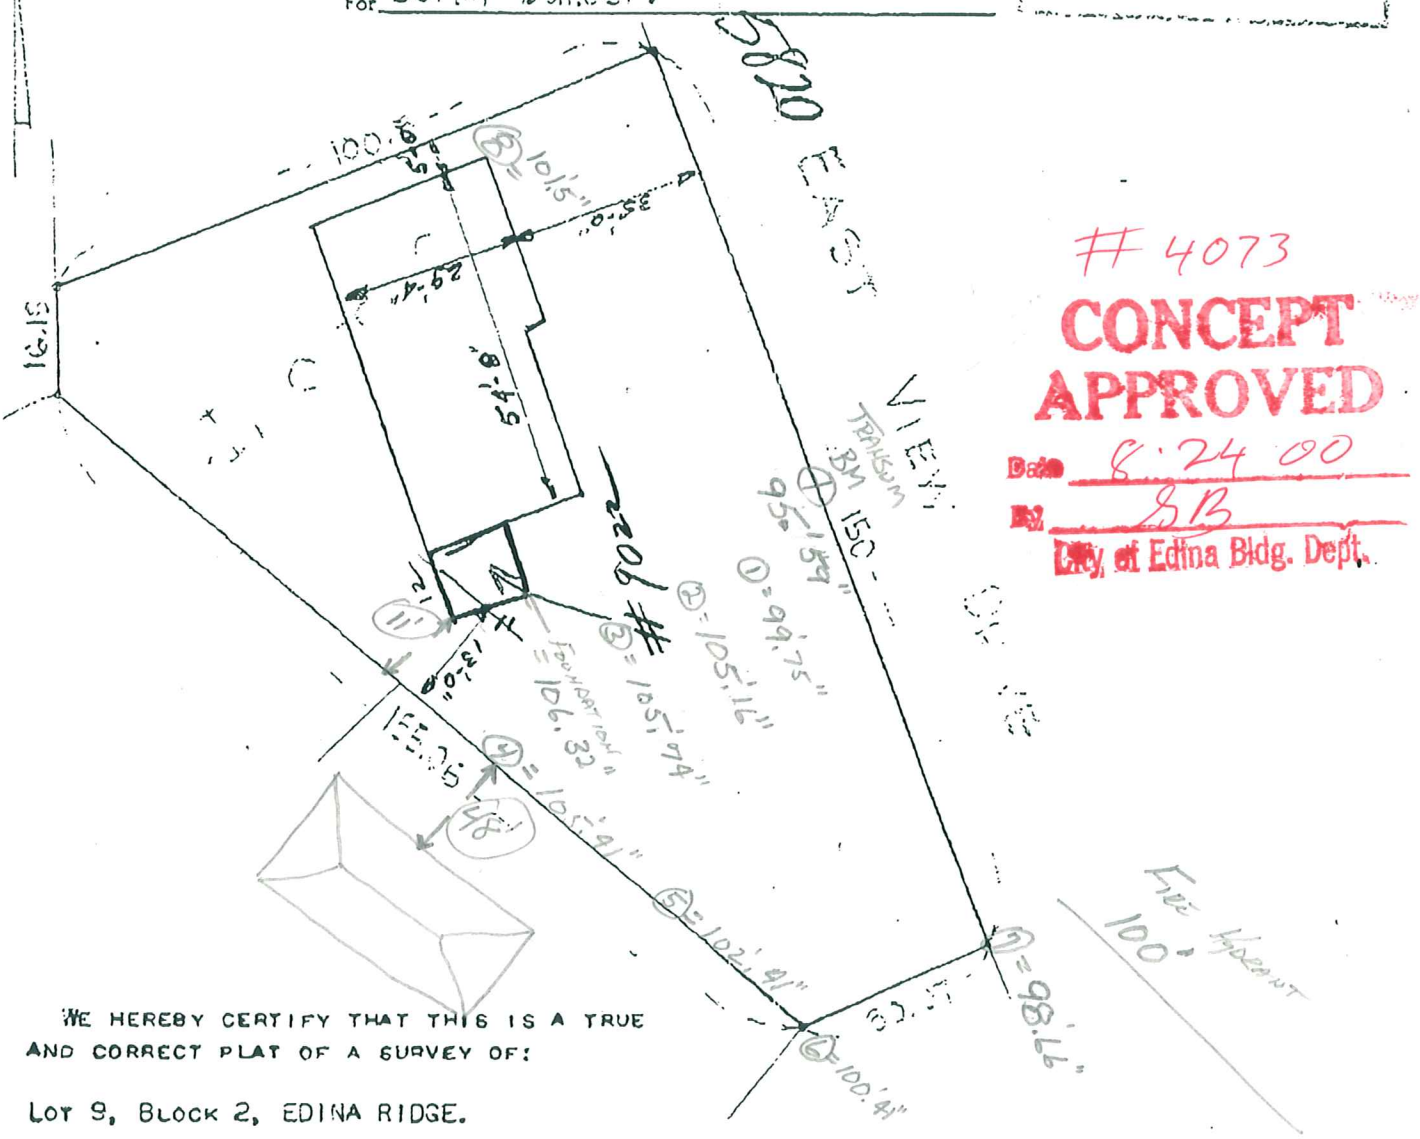

#4073

CONCEPT APPROVED

Date 8.24.00

By SB

City of Edina Bldg. Dept.

WE HEREBY CERTIFY THAT THIS IS A TRUE AND CORRECT PLAT OF A SURVEY OF:

LOT 9, BLOCK 2, EDINA RIDGE.

AS SURVEYED BY US THIS 10TH DAY OF APRIL, 1956.

EGAN, FIELD & NOWAK
SURVEYORS

BY [signature]

SCALE: 1"=30'

5820 EASTVIEW DR