CARDARELLE & ASSOCIATES, INC. • P. O. BOX 6121 • LAND SURVEYORS
HIGHWAY 169 & COUNTY ROAD 18 • 941-3030 • MINNEAPOLIS 24, MINN.

12959

CERTIFICATE OF SURVEY

Survey For: L. H. Lentz File No. 4239 Book 228 Page 60

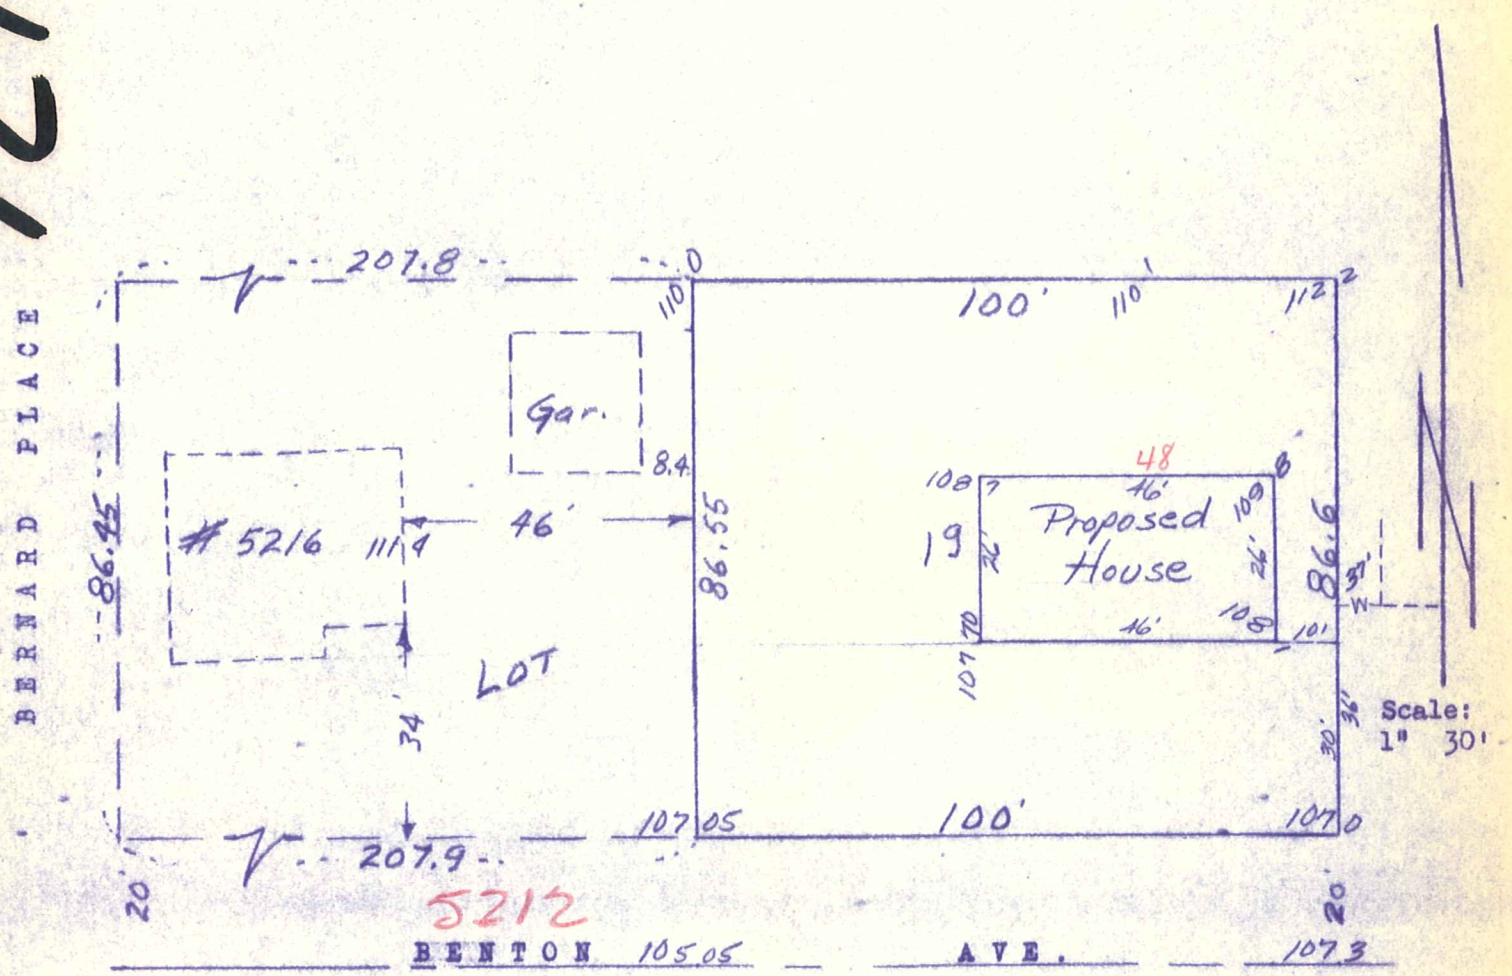

The East 100.0 feet of lot 19 block 1 Codes Highview Park, Subject to the roadway over the South 20 feet thereof.

House staked July 7 '64

I hereby certify that this is a true and correct representation of a survey of the boundaries of the above described property Hennepin County, Minnesota and of the location of all buildings thereon and all visible encroachments, if any, from or on said land. Surveyed by me this 26th day of May, 1964.

CARDARELLE & ASSOCIATES, INC.
STATE REG. NO. 6508

5212 BENTON AVE