CARDARELLE & ASSOCIATES, INC.
HIGHWAY 169 & COUNTY ROAD 18 • P. O. BOX 6121 • 941-3030 • LAND SURVEYORS • MINNEAPOLIS 24, MINN.

CERTIFICATE OF SURVEY

Survey For: R. J. Buresh File No. _____ Book 261 Page 37

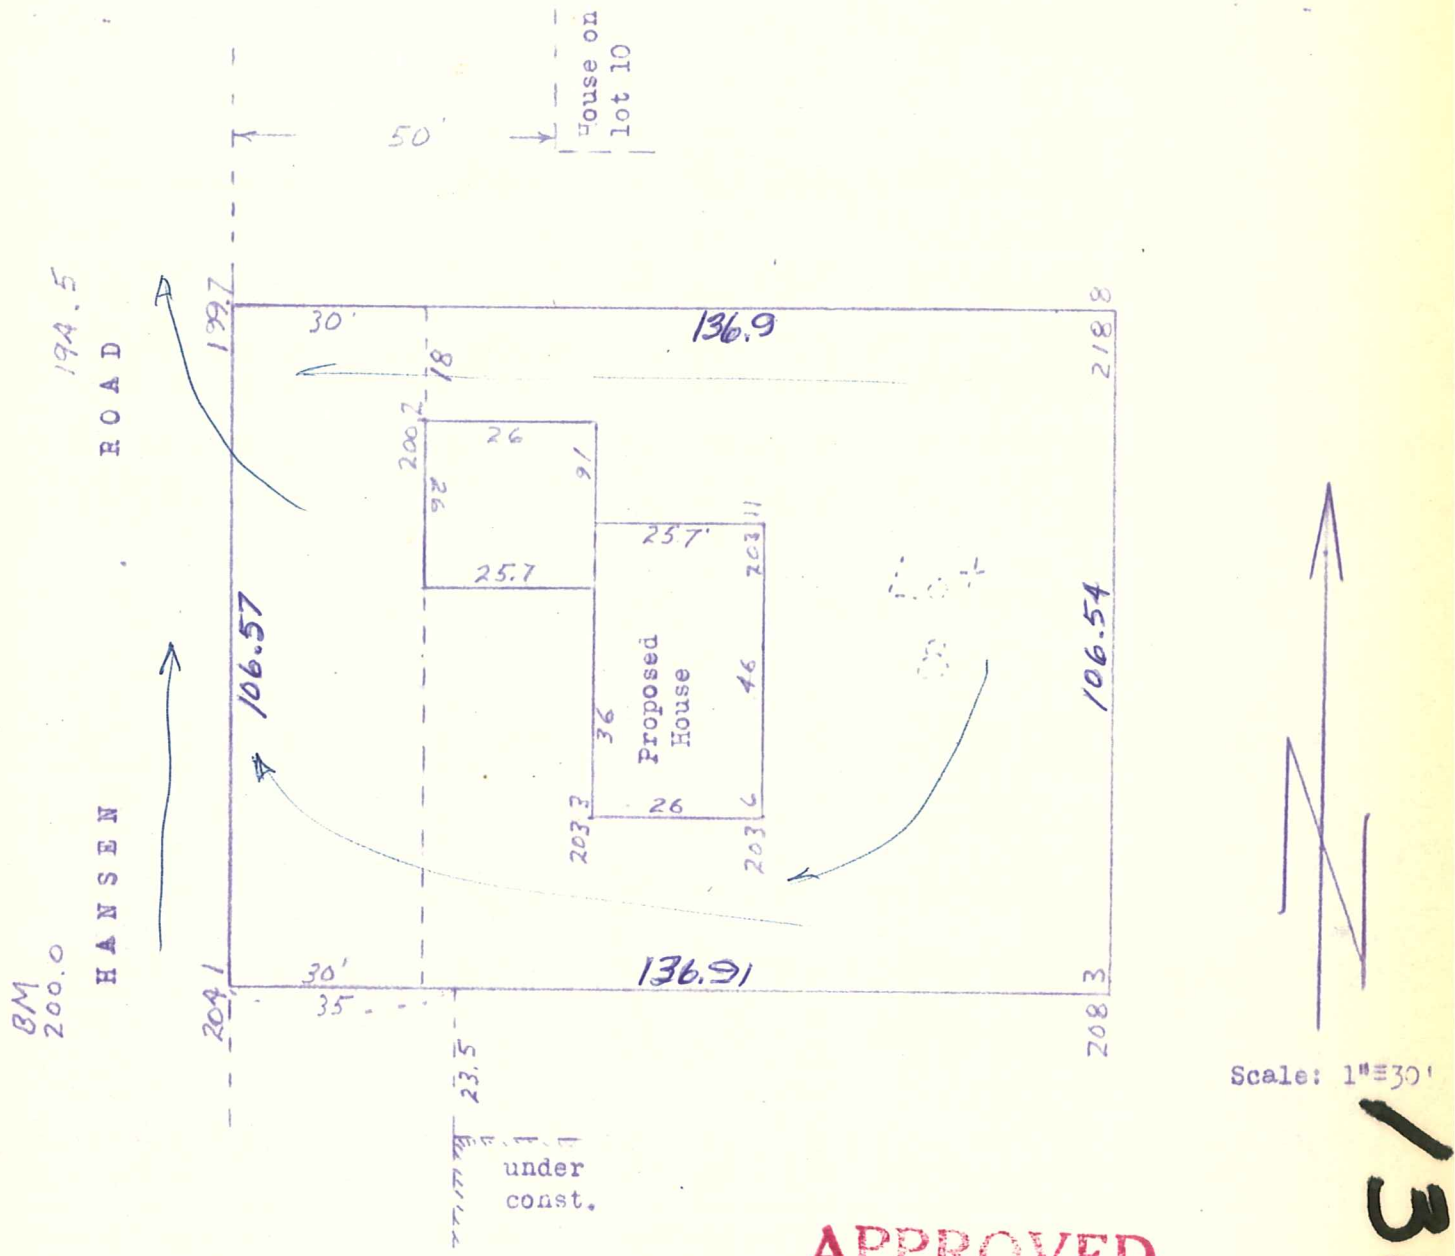

APPROVED
C. A. Moser
BUILDING INSPECTOR
VILLAGE OF EDINA

13616

I hereby certify that this is a true and correct representation of a survey of the boundaries of lot 8 block 3 Codes Highview Park Hennepin County, Minnesota and of the location of all buildings thereon, and all visible encroachments, if any, from or on said land. Surveyed by me this 9th day of August, 1965

33-117-21-32-0052

5817 HANSEN RD.

CARDARELLE & ASSOCIATES, INC.
STATE REG. NO. 6508