HARVEY A. CARTWRIGHT
ANOKA COUNTY SURVEYOR
4136 FIFTH ST. N. E.
GRANVILLE 7090

HAROLD R. OLSON
2627 UPTON AVE. N.
HYLAND 2313

CARTWRIGHT & OLSON
LAND SURVEYORS

REGISTERED UNDER LAWS OF STATE OF MINNESOTA
LICENSED BY ORDINANCE OF CITY OF MINNEAPOLIS

341 PLYMOUTH BUILDING BRIDGEPORT 1361

COMBINING THE RECORDS OF
J. E. HILL, ESTABLISHED 1896
C. F. SANDHOFF, ESTABLISHED 1908

INDUSTRIAL
BUSINESS
LOT SURVEYS
LAKESHORE
PLATTING

Surveyor's Certificate

A. L. Norton

393-30
Inv.#1344

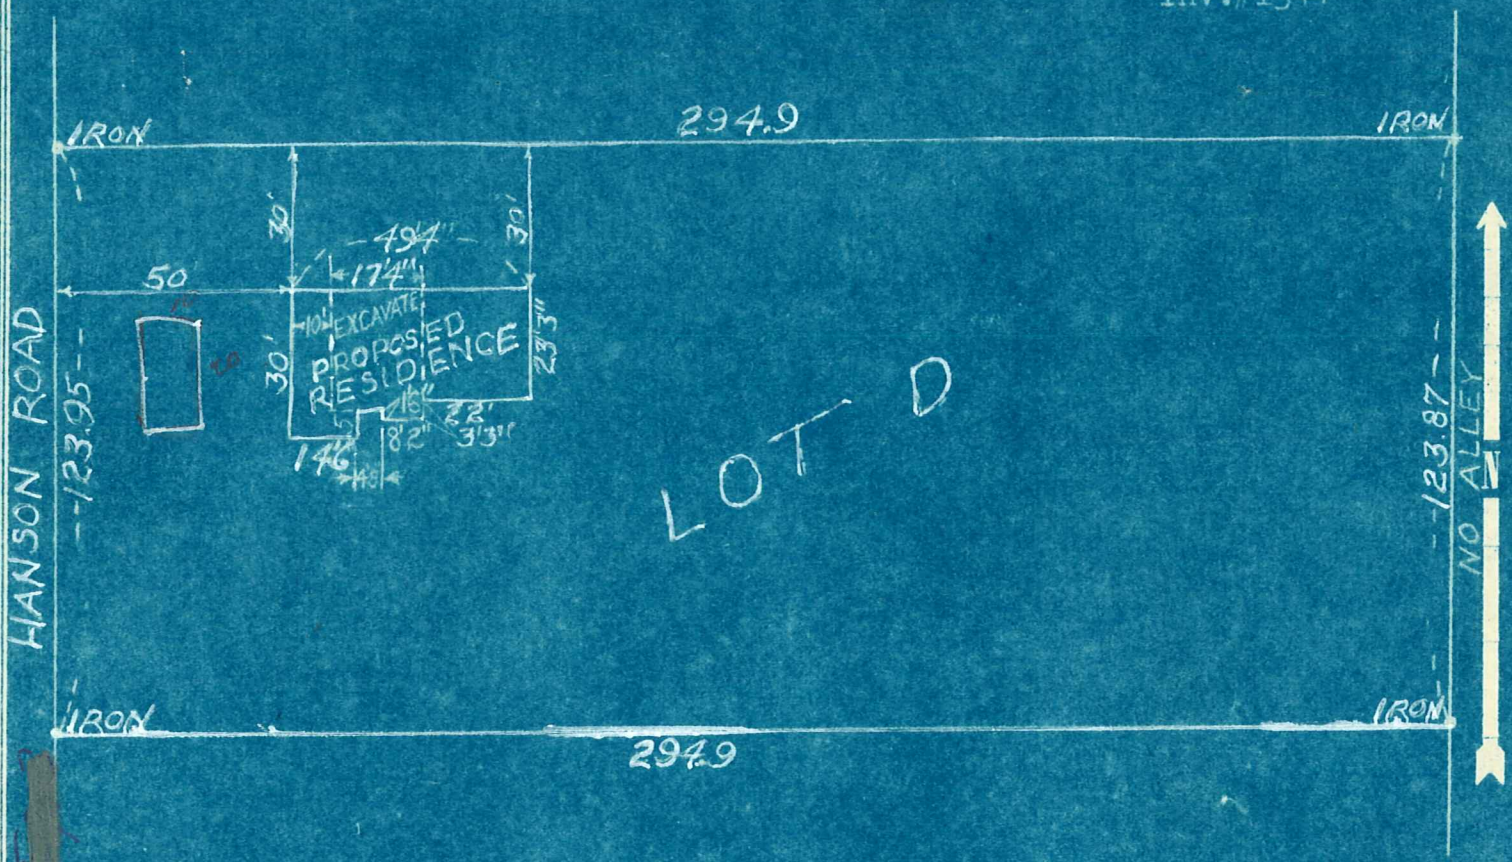

5917

WE HEREBY CERTIFY THAT THE ABOVE IS A TRUE AND CORRECT PLAT OF A SURVEY OF

Lot D Section 33, Township 117,

Range 21,

Hennepin County, Minnesota

AS SURVEYED BY US THIS 6th DAY OF June A. D. 1946

Harvey A. Cartwright

33.117.21.32.0077

HARVEY A. CARTWRIGHT, MINNESOTA LICENSE NO. 1913

5917 HANSEN RD

HAROLD R. OLSON, MINNESOTA LICENSE NO. 2039

1926

1946