CERTIFICATE OF SURVEY

FOR Douglas & Molly Vanmetre
5224 Forslin Drive, Edina, MN

Scale : 1 inch = 20 feet

LEGAL DESCRIPTION

Lot 8, Block 2, BIRCHCREST
SECOND ADDITION
Lot area = 19388 sq ft (area in lake = 2348 sq ft)

LEGEND

- ● Denotes iron marker found
- ○ Denotes ½" iron marker set (marked RLS 6274 @ lot corners)
- ☆ Denotes evergreen tree
- × 04.2 Denotes spot elevation
- — 904 — Denotes contour line

Bench Mark TNH @ NE corner of Forslin Dr. & Hansen Rd. Elev.= 906.47

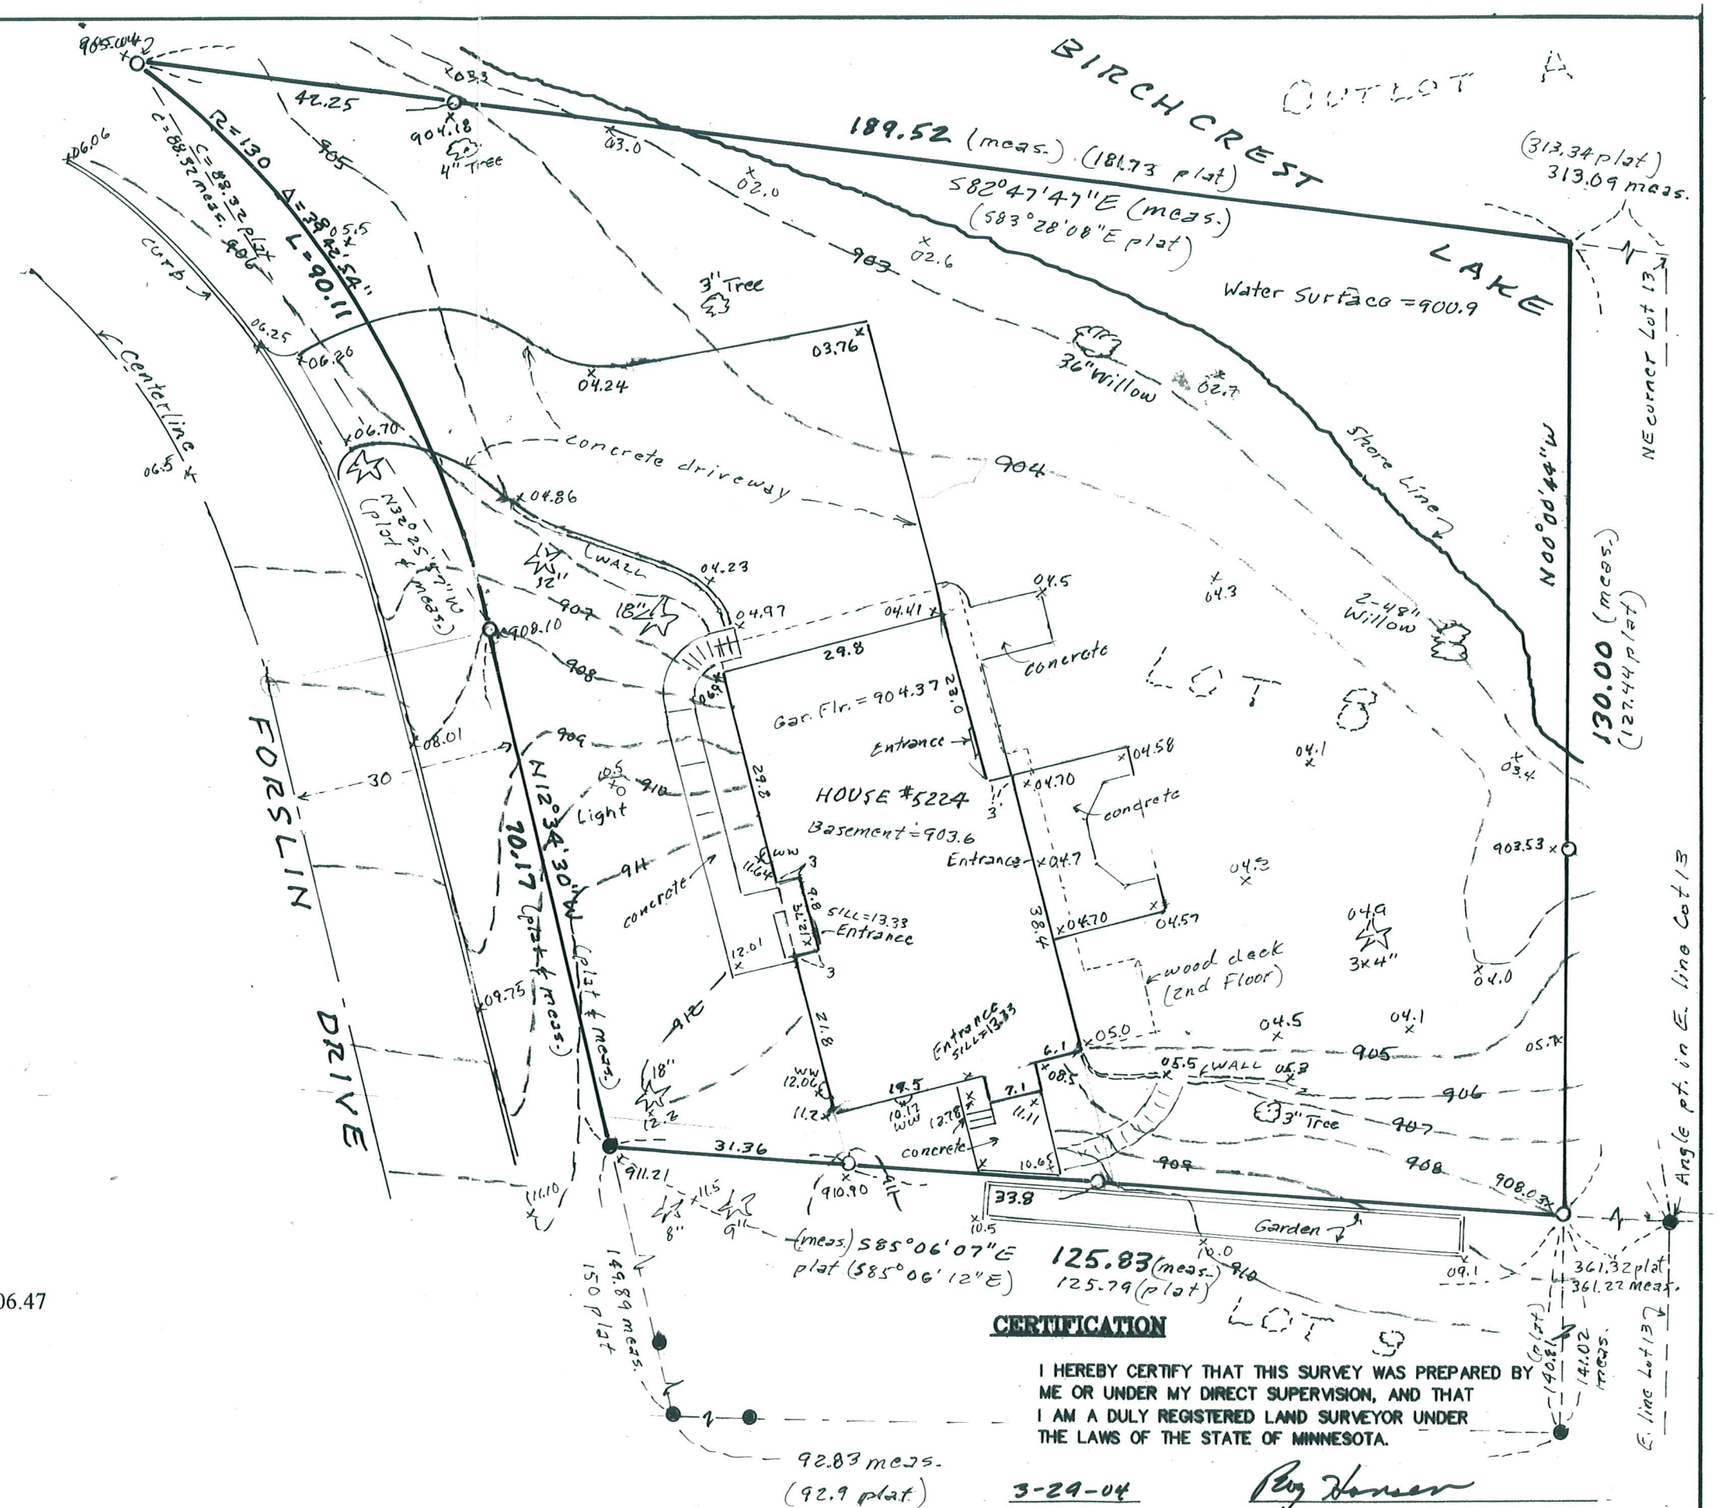

CERTIFICATION

I HEREBY CERTIFY THAT THIS SURVEY WAS PREPARED BY ME OR UNDER MY DIRECT SUPERVISION, AND THAT I AM A DULY REGISTERED LAND SURVEYOR UNDER THE LAWS OF THE STATE OF MINNESOTA.

3-29-04
Date

Roy J. Hansen, Reg. No. 6274

5224 FOSLIN DR