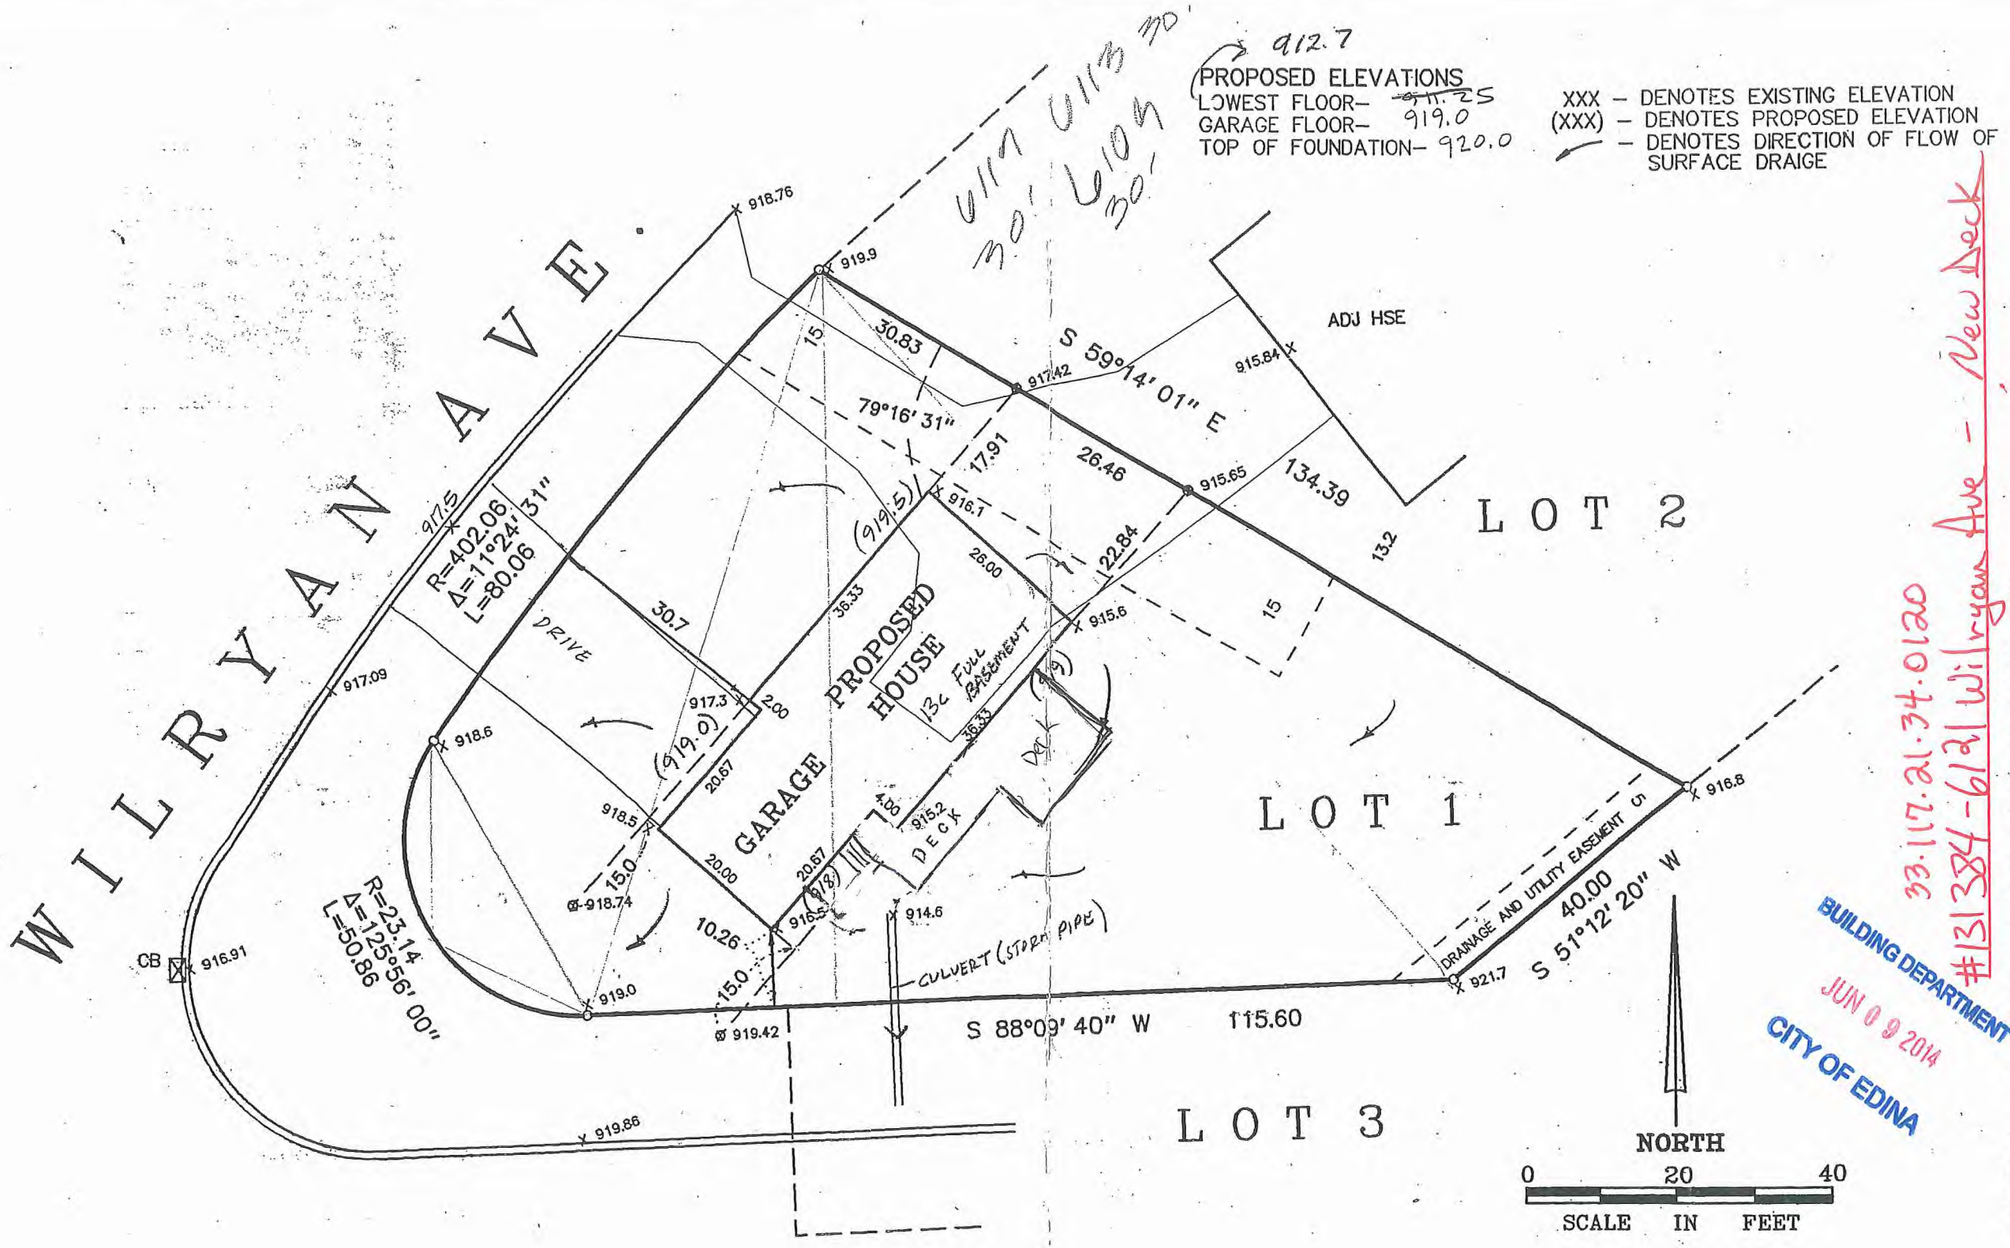

33.117.21.34.0120
#131384-6121 Wilryan Ave - New Deck

BUILDING DEPARTMENT
JUN 09 2014
CITY OF EDINA

NOTE: Only copies which bear an embossed seal are certified copies.

FORMERLY RON KRUEGER & ASSOCIATES, INC.

RLK ASSOCIATES LTD

CIVIL ENGINEERING • LANDSCAPE ARCHITECTURE
ENVIRONMENTAL • TRANSPORTATION • LAND SURVEY
URBAN PLANNING • CONSTRUCTION MANAGEMENT

6110 Blue Circle Drive • Suite 100 • Minnetonka, Minnesota 55343
(612) 933-0972 • FAX (612) 933-1153

SEAL

6117

DESIGNED
DRAWN RW
CHECKED

I hereby certify that this plan, specification or report was prepared by me or under my direct supervision and that I am a duly licensed Land Surveyor under the laws of the State of Minnesota.

DATE 5-17-96 LICENSE NO. 14374

CERTIFICATE OF SURVEY

LOCATION
LOT 1, BLOCK 1, MIKULAY'S 2ND ADDITION,
HENNEPIN COUNTY, MINNESOTA.

REVISIONS

DATE
MAY 1996

PROJECT NO.
1830

SHEET NO.
1

/users/land/ROB/LOTSURVEYS/1830.S70