5995

B. H. BRADLEY
CIVIL ENGINEER AND SURVEYOR
3829 - 24TH AVENUE SOUTH
MINNEAPOLIS 6, MINN.
DREXEL 2169

Survey for - C.G. Carlson
5800 Abbott Ave. S.
Contract price $10,500.00

WH0998

W. 63RD ST.

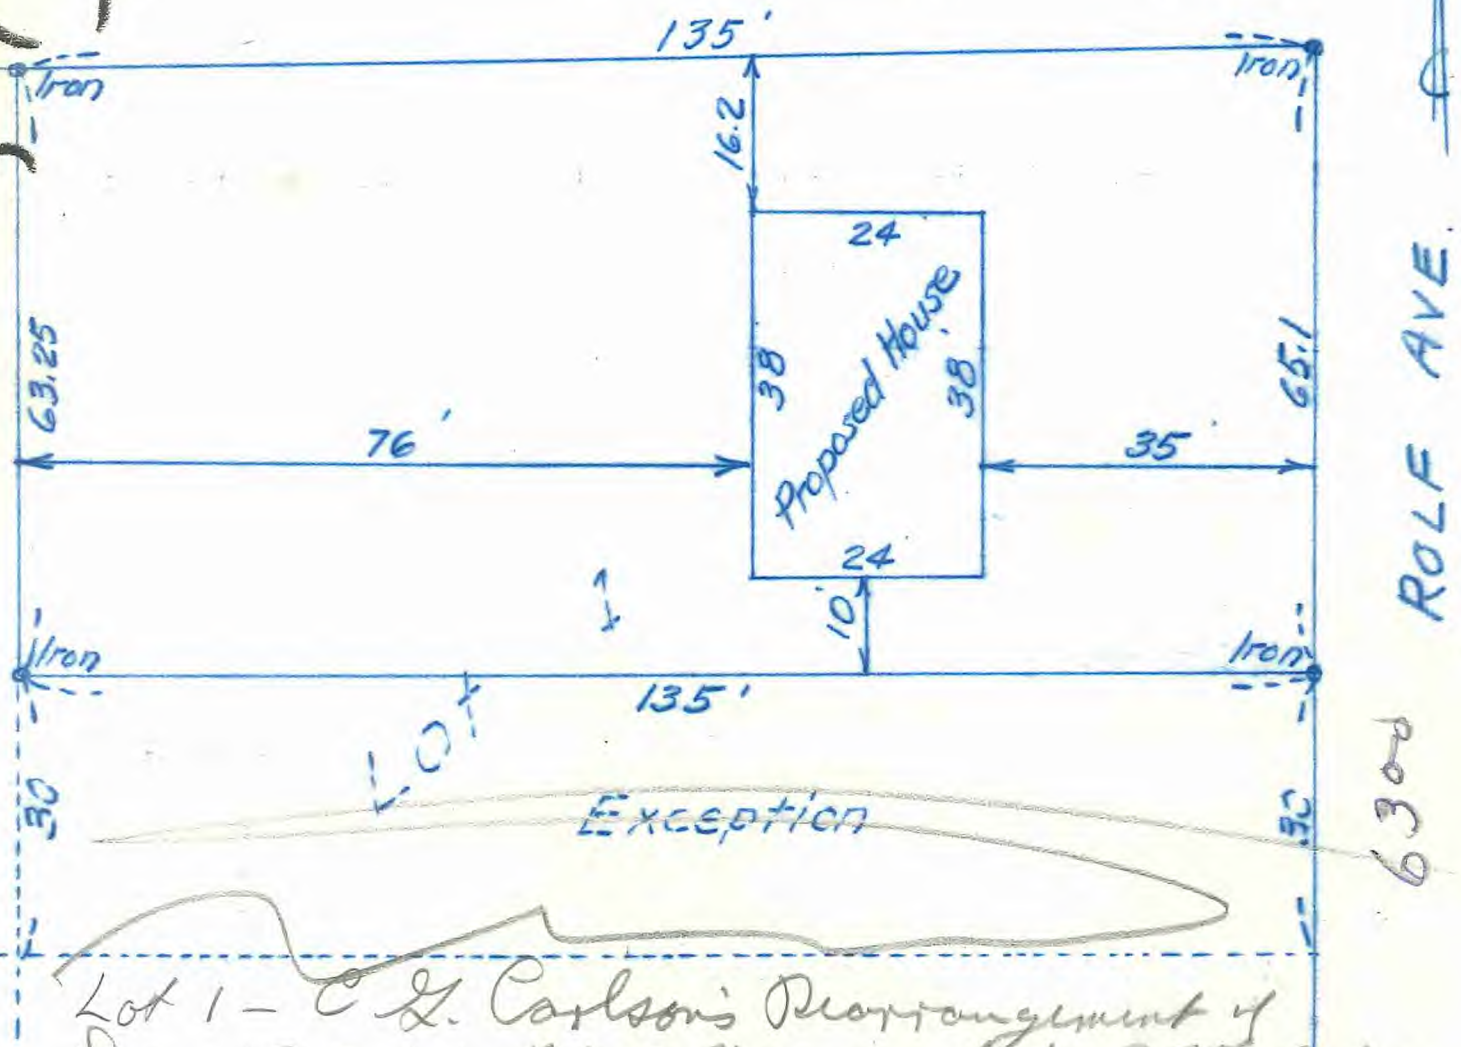

Lot 1

Exception

Lot 1 - C.G. Carlson's Rearrangement of Lots 1, 2, 3 & 4 Bl. 5 Normandale 2nd Add.

I hereby certify that this is a true and correct plat of a survey of Lot 1 except the South 30 feet thereof, Block 5 Normandale 2nd Addition as surveyed by me the 17th day of Sept. 1953.

B H Bradley
Surveyor.

RECEIVED
APR 26 1954
VILLAGE OF EDINA
Per AE 10:00

04.116.21.22.0001
6300 Rolf Ave.

Replate of Lot 1, 2, 3, 4 Block 5 Normandale Add. 2nd
2/8/54 Pg 99