LOT AND FARM SURVEYS
CONSTRUCTION SURVEYS

TOPOGRAPHICAL
PLATTING

JAMES M. HALVERSON

Land Surveyor

REGISTERED UNDER LAWS OF STATE OF MINNESOTA
PHONE PARKWAY 4-6308
2821 30TH AVE. SO. MINNEAPOLIS 6, MINN.

SURVEYOR'S CERTIFICATE

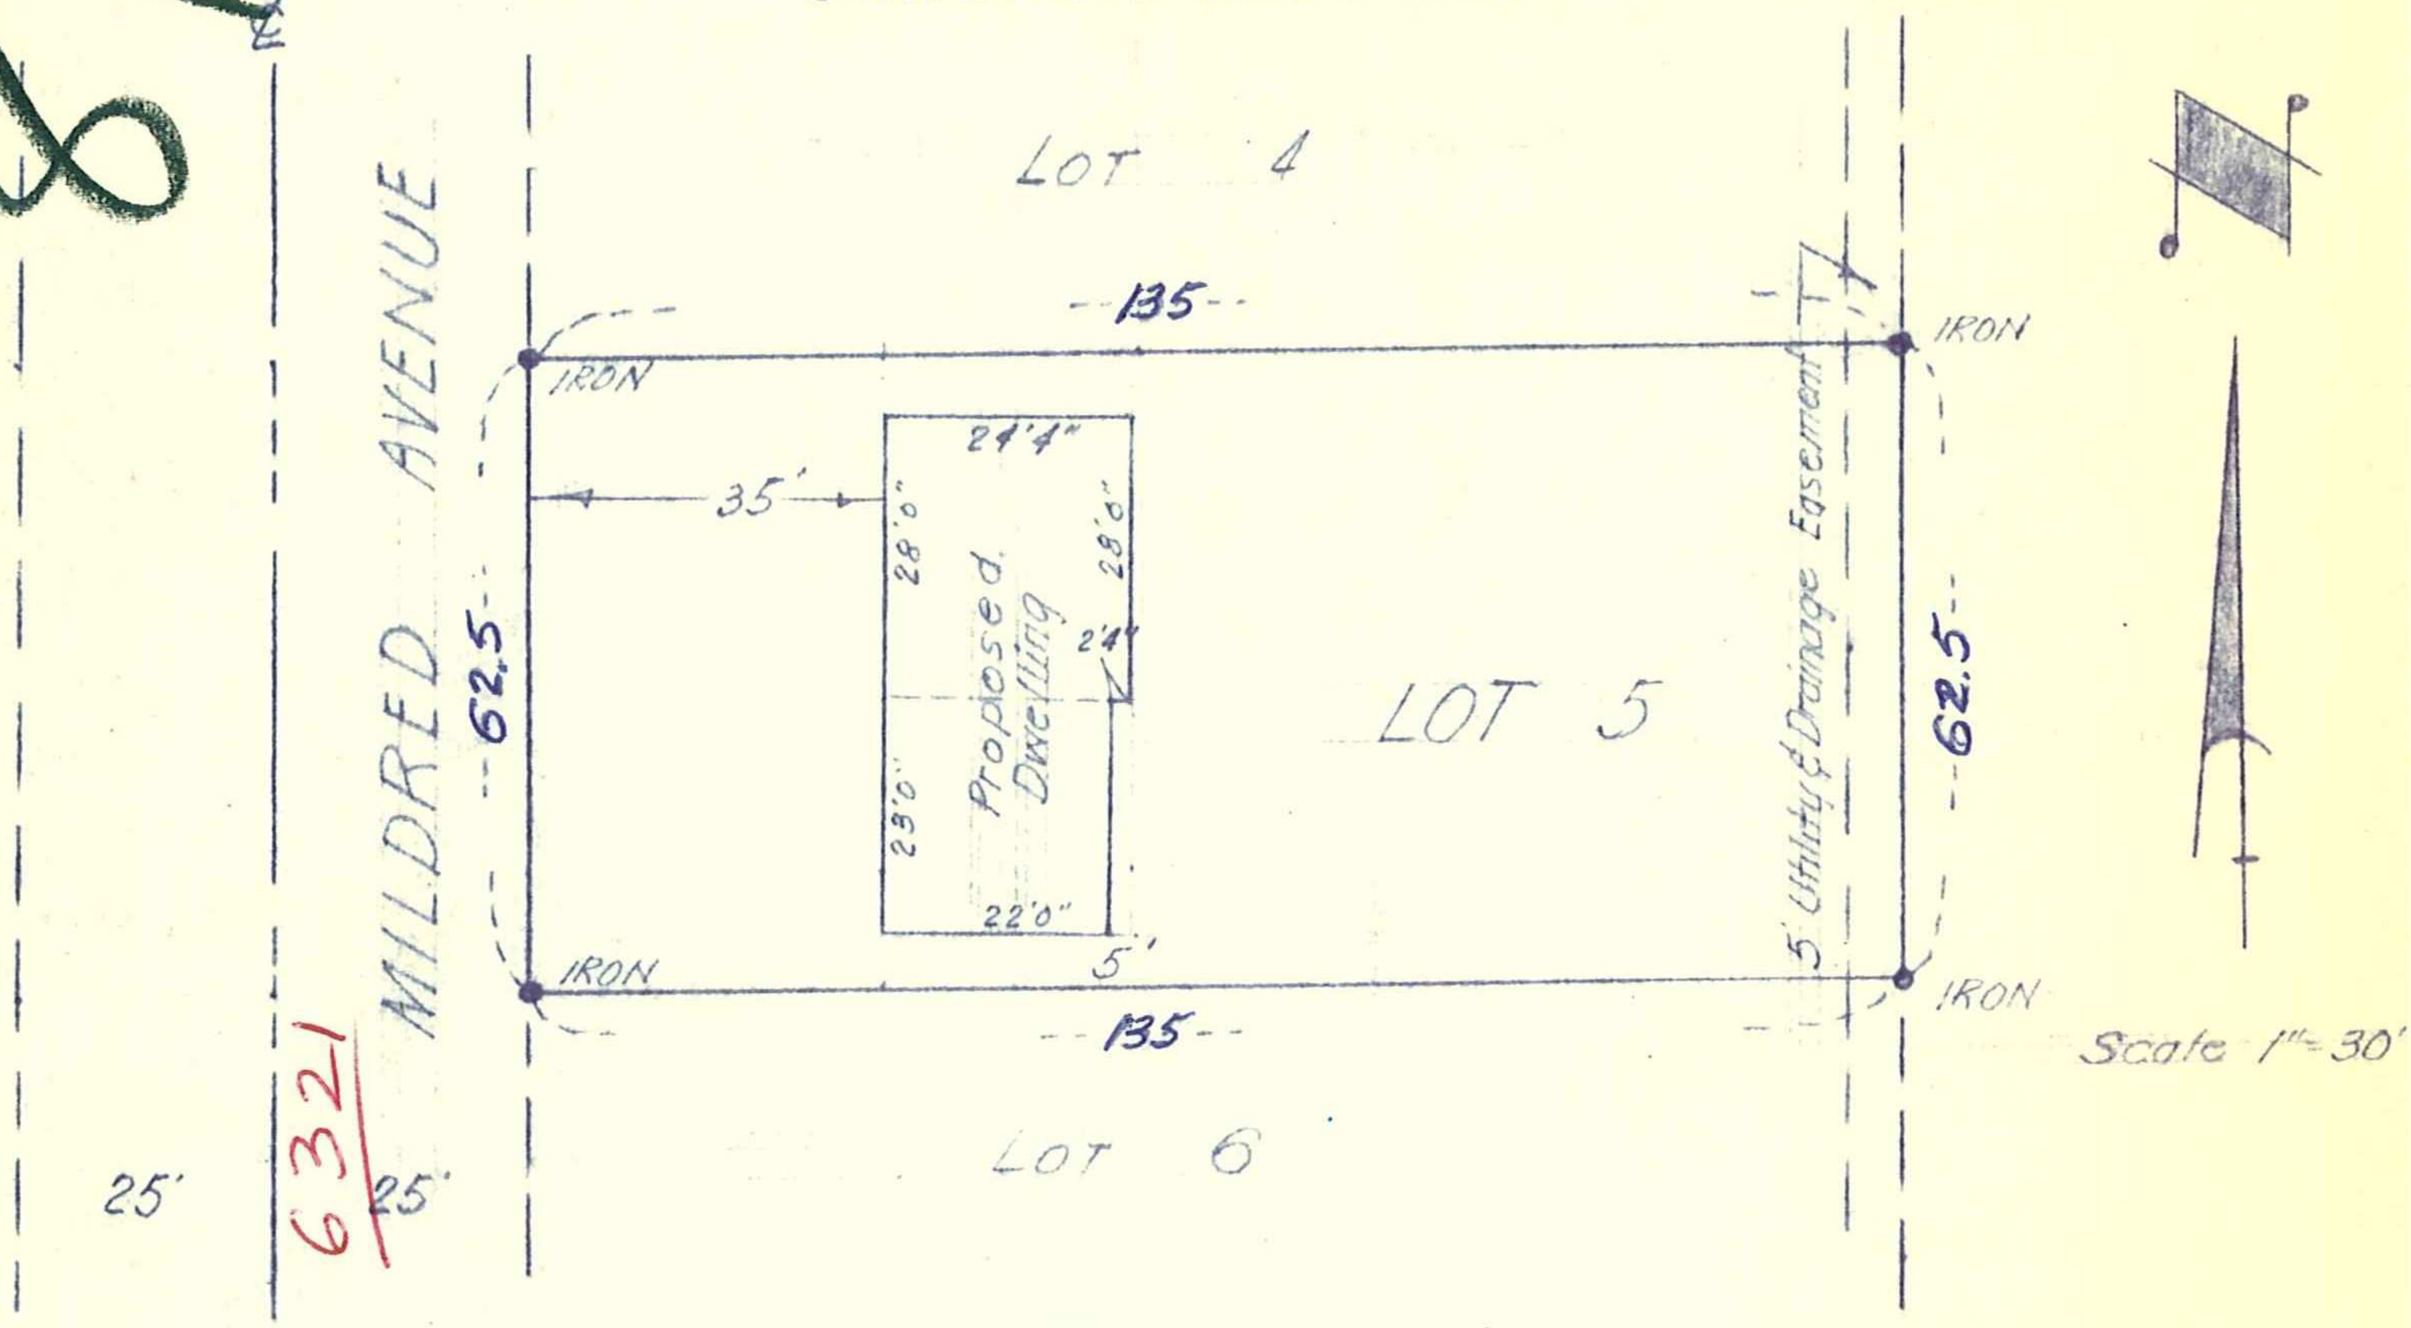

I hereby certify that this is a true and correct plat of a survey of:

Lot five (5), Block one (1), Hawkinson Addition, Hennepin County, Minnesota.

As surveyed by me this 13th day of January 1958 A.D.

SIGNED James M. Halverson
MINNESOTA REGISTRATION No. 3813

DMC

6321 Mildred Ave 04-116-21-22-0021