JOHN E. CARDARELLE AND ASSOCIATES ENG'RS. & SURVEYORS WE 9-7590 MINNEAPOLIS

CERTIFICATE OF SURVEY

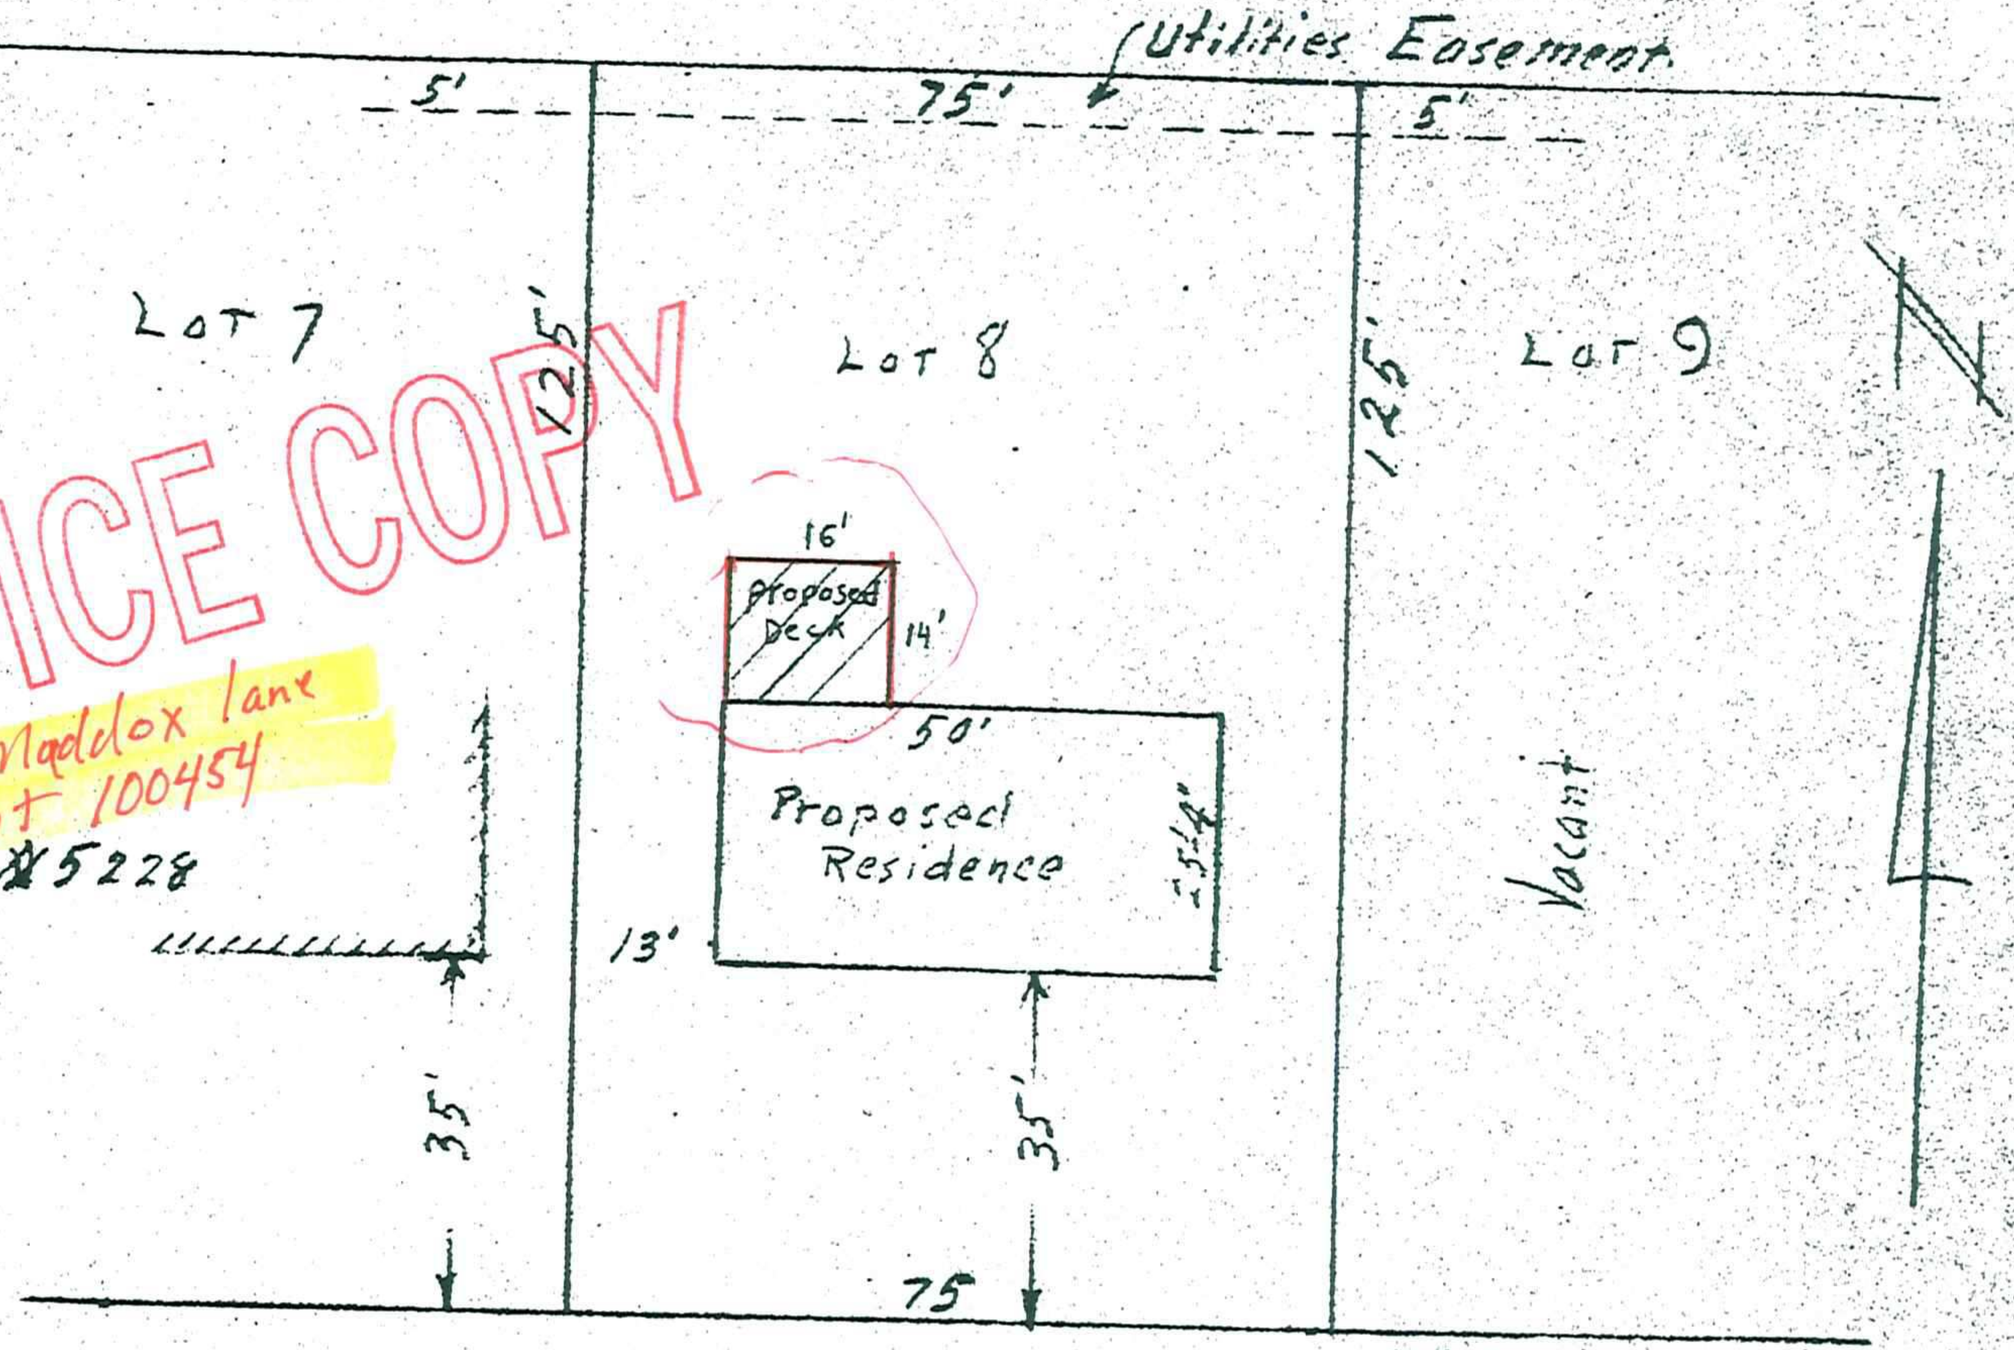

OFFICE COPY

5224 Maddox lane
permit 100454

5224 MADDOX LANE

I hereby certify that this is a true and correct representation of a survey of the boundaries of Lot 8, Block 8, James A. Roberts Estate, Village of Edina, Minn. and of the locaton of all buildings, if any, therson, and all visible encroachments, if any, from or on said land. It also shows the location of a proposed building but no stakes have been set for such location.
As surveyed by me this 7th day of July, 1958.
Scale, 1" = 30'

BUILDING DEPARTMENT
JUN - 2 2010
CITY OF EDINA

John E. Cardarelle
JOHN E. CARDARELLE
STATE REG. NO. 566

5224 Maddox La 04-116-21- 04.116.21.22.0043 5224 MADDOX LN