120,000 = 1812 / 12,300 / 12000 6304 Mildred AVE

130,000 - 2077

HARVEY A. CARTWRIGHT
ANOKA COUNTY SURVEYS
HENNEPIN COUNTY SURVEYS
MINNEAPOLIS SURVEYS
10 HAD OAK LANE N.E.
SUN 8-0079
NER

INDUSTRIAL - JUDICIAL
BUSINESS - TOPOGRAPHICAL
CEMETERIES - PLATTING

CARTWRIGHT & OLSON

LAND SURVEYORS

REGISTERED UNDER LAWS OF STATE OF MINNESOTA
LICENSED BY ORDINANCE OF CITY OF MINNEAPOLIS
345 PLYMOUTH BUILDING LINCOLN 8721

COMBINING THE RECORDS OF
J. E. HILL, CIVIL ENGINEER
ESTABLISHED 1896
C. F. SANDHOFF
CIVIL ENGINEER
ESTABLISHED 1908
JAMES NELSON
SURVEYOR
ESTABLISHED 1922
METROPOLITAN LAND
SURVEYORS, ESTABLISHED 1951

Barnhart Builders

Invoice 12875
348-30

Surveyor's Certificate

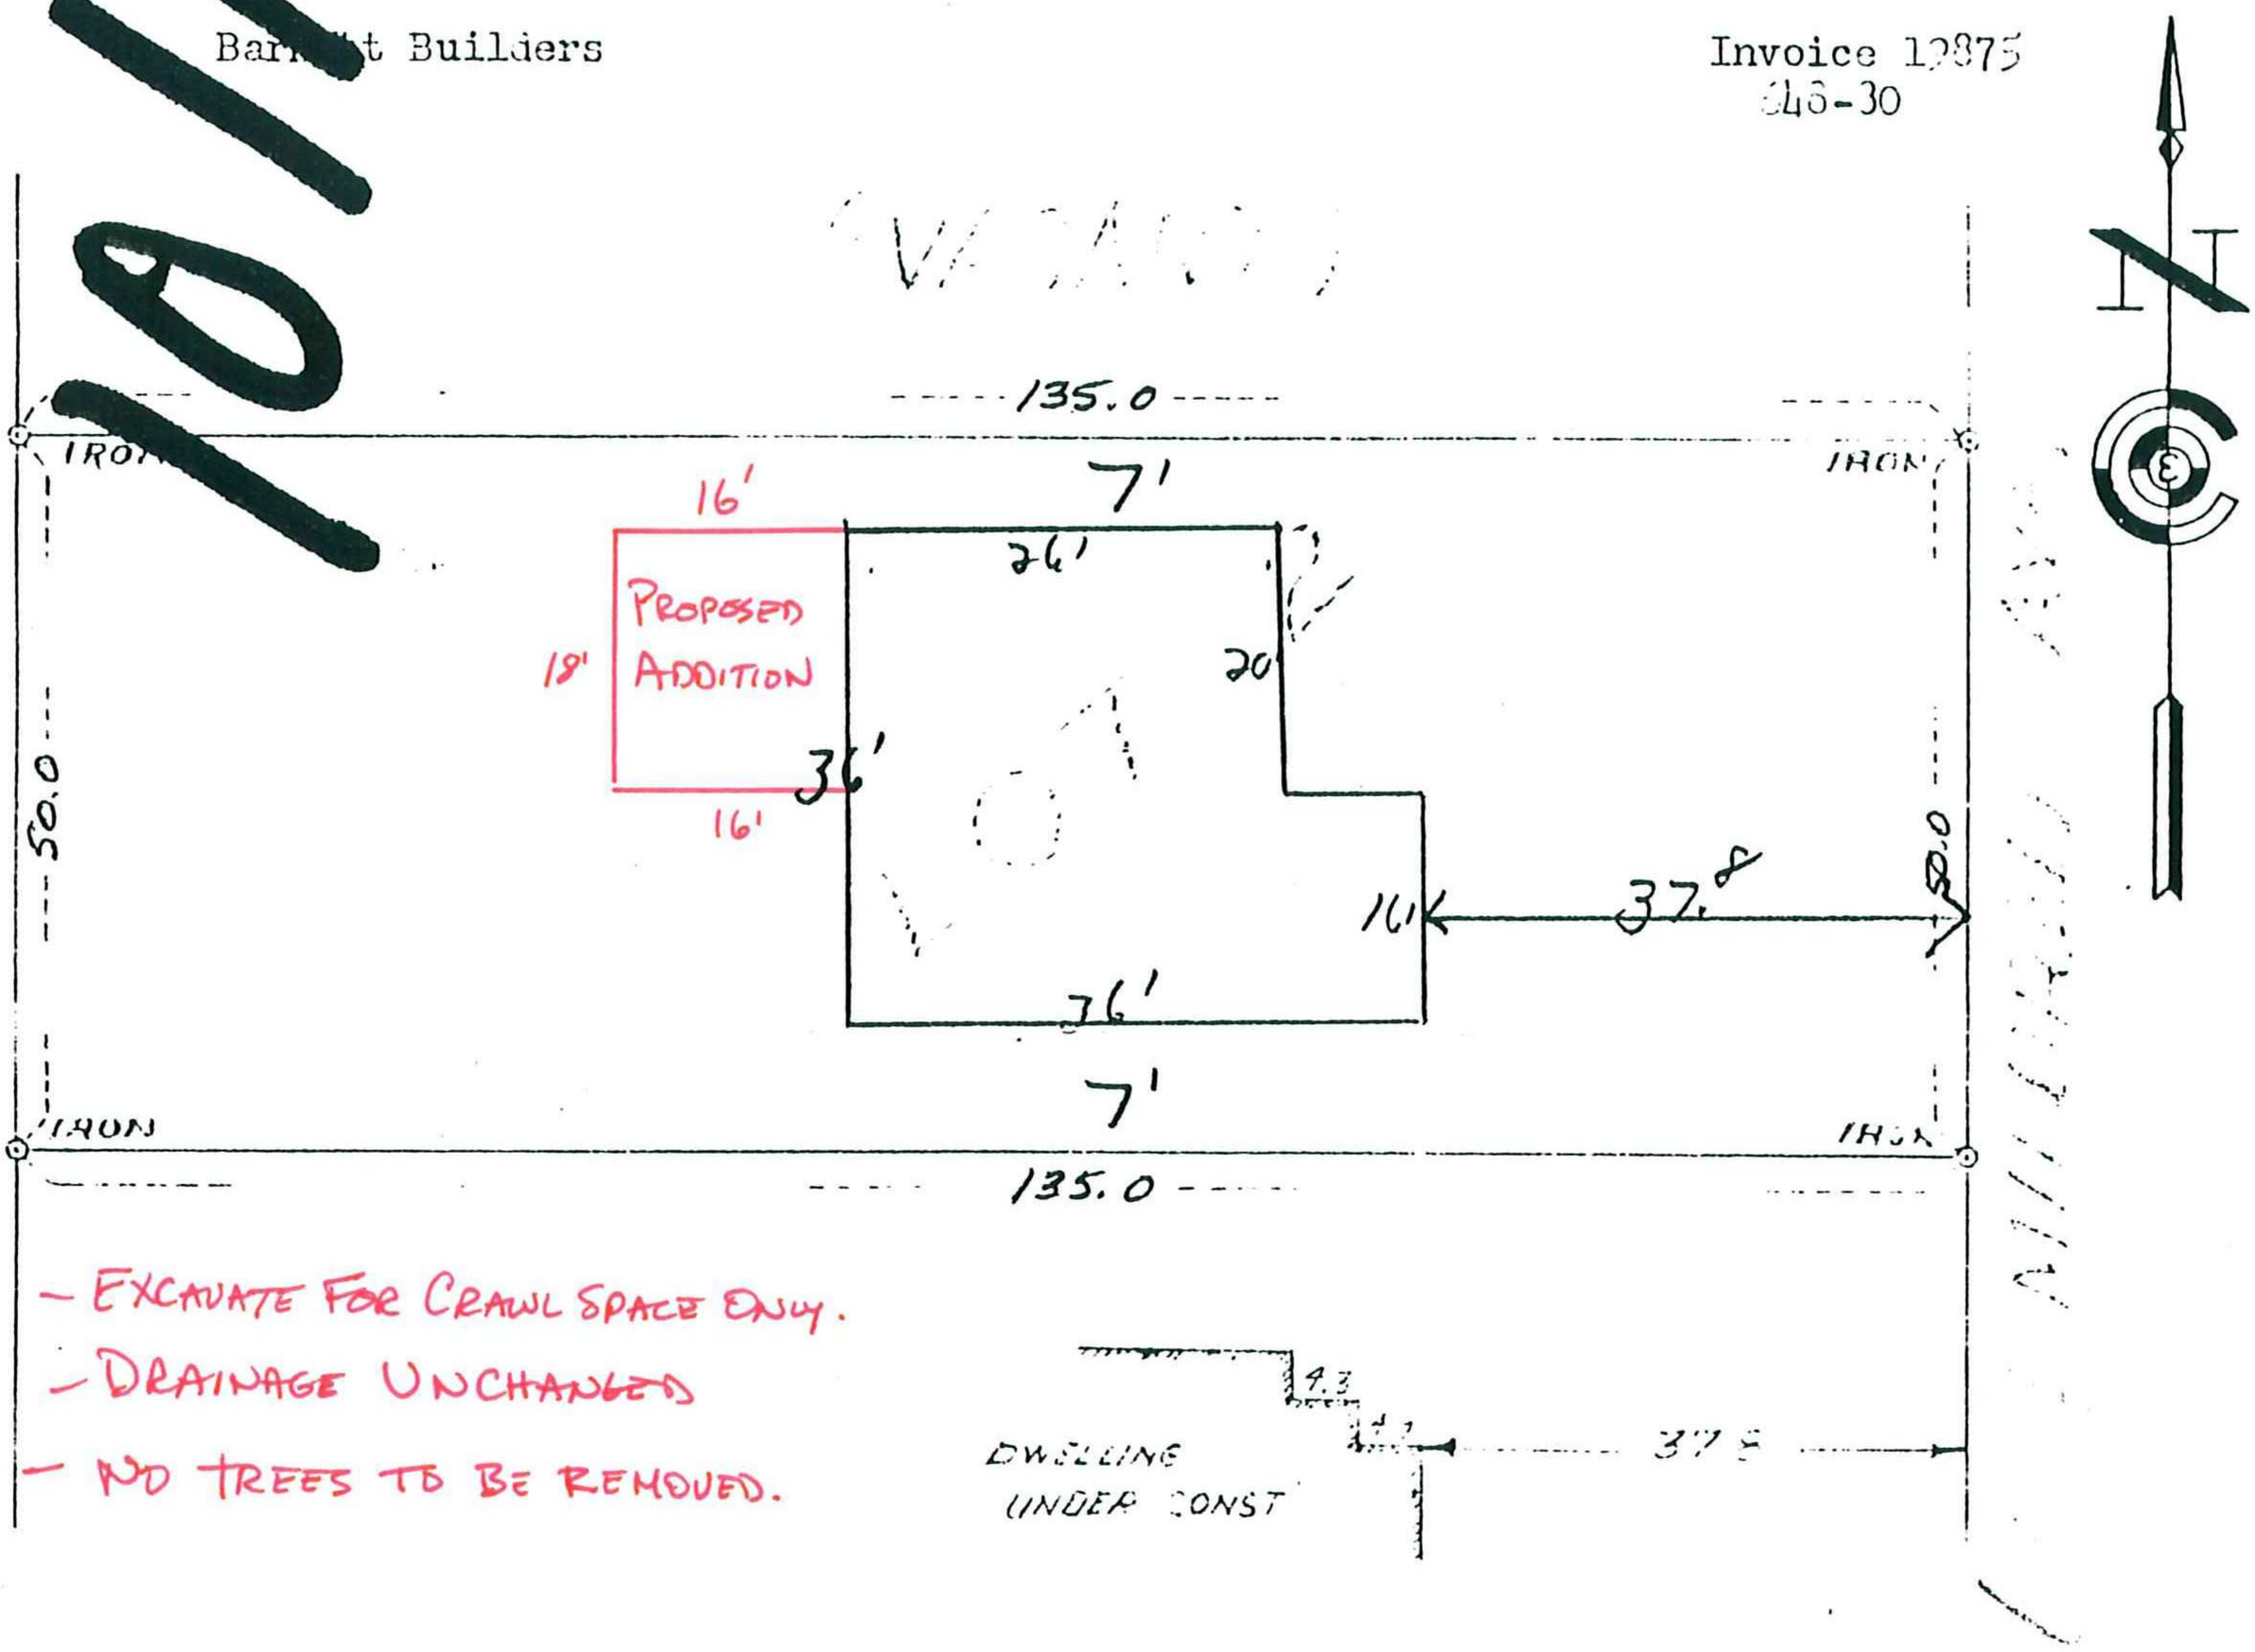

- EXCAVATE FOR CRAWL SPACE ONLY.
- DRAINAGE UNCHANGED
- NO TREES TO BE REMOVED.

I hereby certify that this is a true and correct plat of a survey of Lot 2, Block 6, Normandale Second Addition , Hennepin County, Minnesota, as surveyed by me this 24th day of July, 1958.

APPROVED
K.P. Miller
PLANNING DEPARTMENT
CITY OF EDINA

Kent Ludeke
BUILDING INSPECTOR
VILLAGE OF EDINA

SIGNED _____
CARTWRIGHT AND OLSON

4/27/93

6304 Mildred Ave 04-116-21-22-0076