HARVEY A. CARTWRIGHT
ANOKA COUNTY SURVEYS
HENNEPIN COUNTY SURVEYS
MINNEAPOLIS SURVEYS
8410 SHADY OAK LANE N.E.
SUNSET 8-0079
OWNER

INDUSTRIAL - JUDICIAL
BUSINESS - TOPOGRAPHICAL
CITY LOTS - PLATTING

Barnett Builders

CARTWRIGHT & OLSON

LAND SURVEYORS

REGISTERED UNDER LAWS OF STATE OF MINNESOTA
LICENSED BY ORDINANCE OF CITY OF MINNEAPOLIS
345 PLYMOUTH BUILDING LINCOLN 8721

COMBINING THE RECORDS OF
J. E. HILL, CIVIL ENGINEER
ESTABLISHED 1896
C. F. SANDHOFF
CIVIL ENGINEER
ESTABLISHED 1908
JAMES NELSON
SURVEYOR
ESTABLISHED 1922
METROPOLITAN LAND
SURVEYORS, ESTABLISHED 1951

Surveyor's Certificate

Invoice 19875
648-30

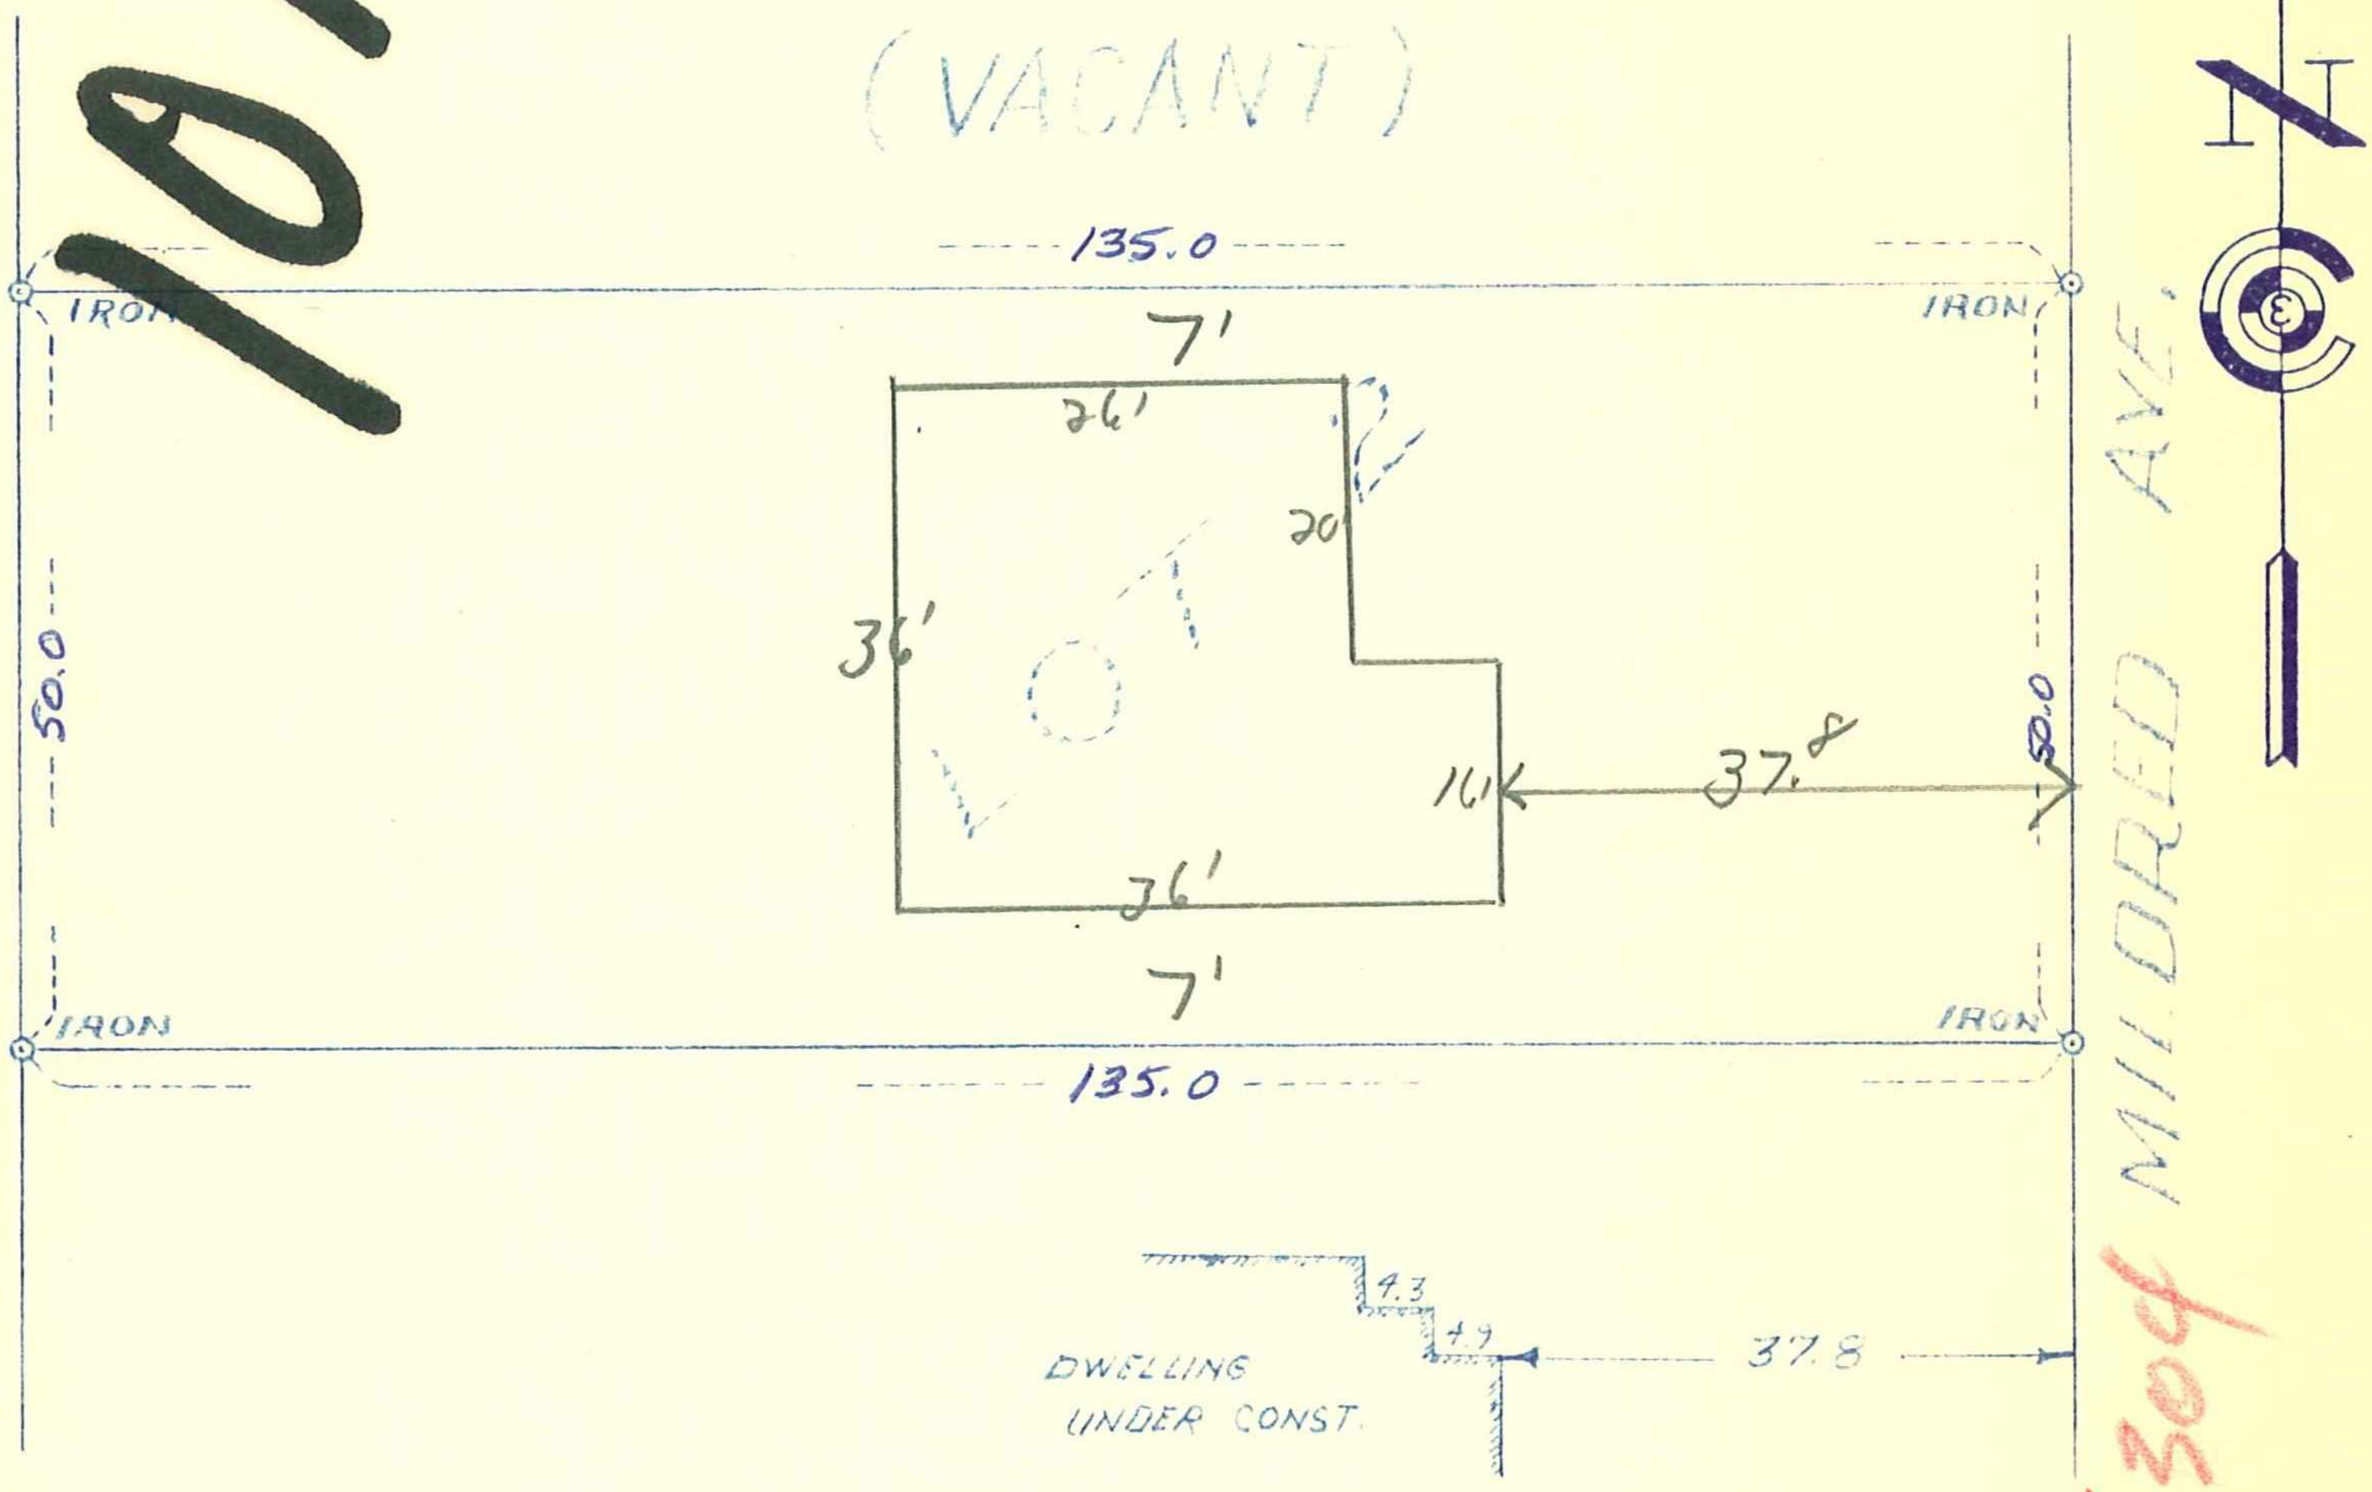

I hereby certify that this is a true and correct plat of a survey of Lot 2, Block 6, Normandale Second Addition , Hennepin County, Minnesota, as surveyed by me this 24th day of July, 1958.

APPROVED
Kent Redeen
BUILDING INSPECTOR
VILLAGE OF EDINA

SIGNED _____
CARTWRIGHT AND OLSON

6304 Mildred Ave 04-116-21-22-0076