Barnett

9256

ARVEY A. CARTWRIGHT
NOKA COUNTY SURVEYS
NNEPIN COUNTY SURVEYS
MINNEAPOLIS SURVEYS
410 SHADY OAK LANE N.E.
SUNSET 8-0079
OWNER

NDUSTRIAL - JUDICIAL
BUSINESS - TOPOGRAPHICAL
Y LOTS - PLATTING

Barnett Builders

CARTWRIGHT & OLSON

LAND SURVEYORS

REGISTERED UNDER LAWS OF STATE OF MINNESOTA
LICENSED BY ORDINANCE OF CITY OF MINNEAPOLIS
345 PLYMOUTH BUILDING LINCOLN 8721

COMBINING THE RECORDS OF
J. E. HILL, CIVIL ENGINEER
ESTABLISHED 1896
C. F. SANDHOFF
CIVIL ENGINEER
ESTABLISHED 1908
JAMES NELSON
SURVEYOR
ESTABLISHED 1922
METROPOLITAN LAND
SURVEYORS, ESTABLISHED 1951

Invoice 19875
6/6/80

Surveyor's Certificate

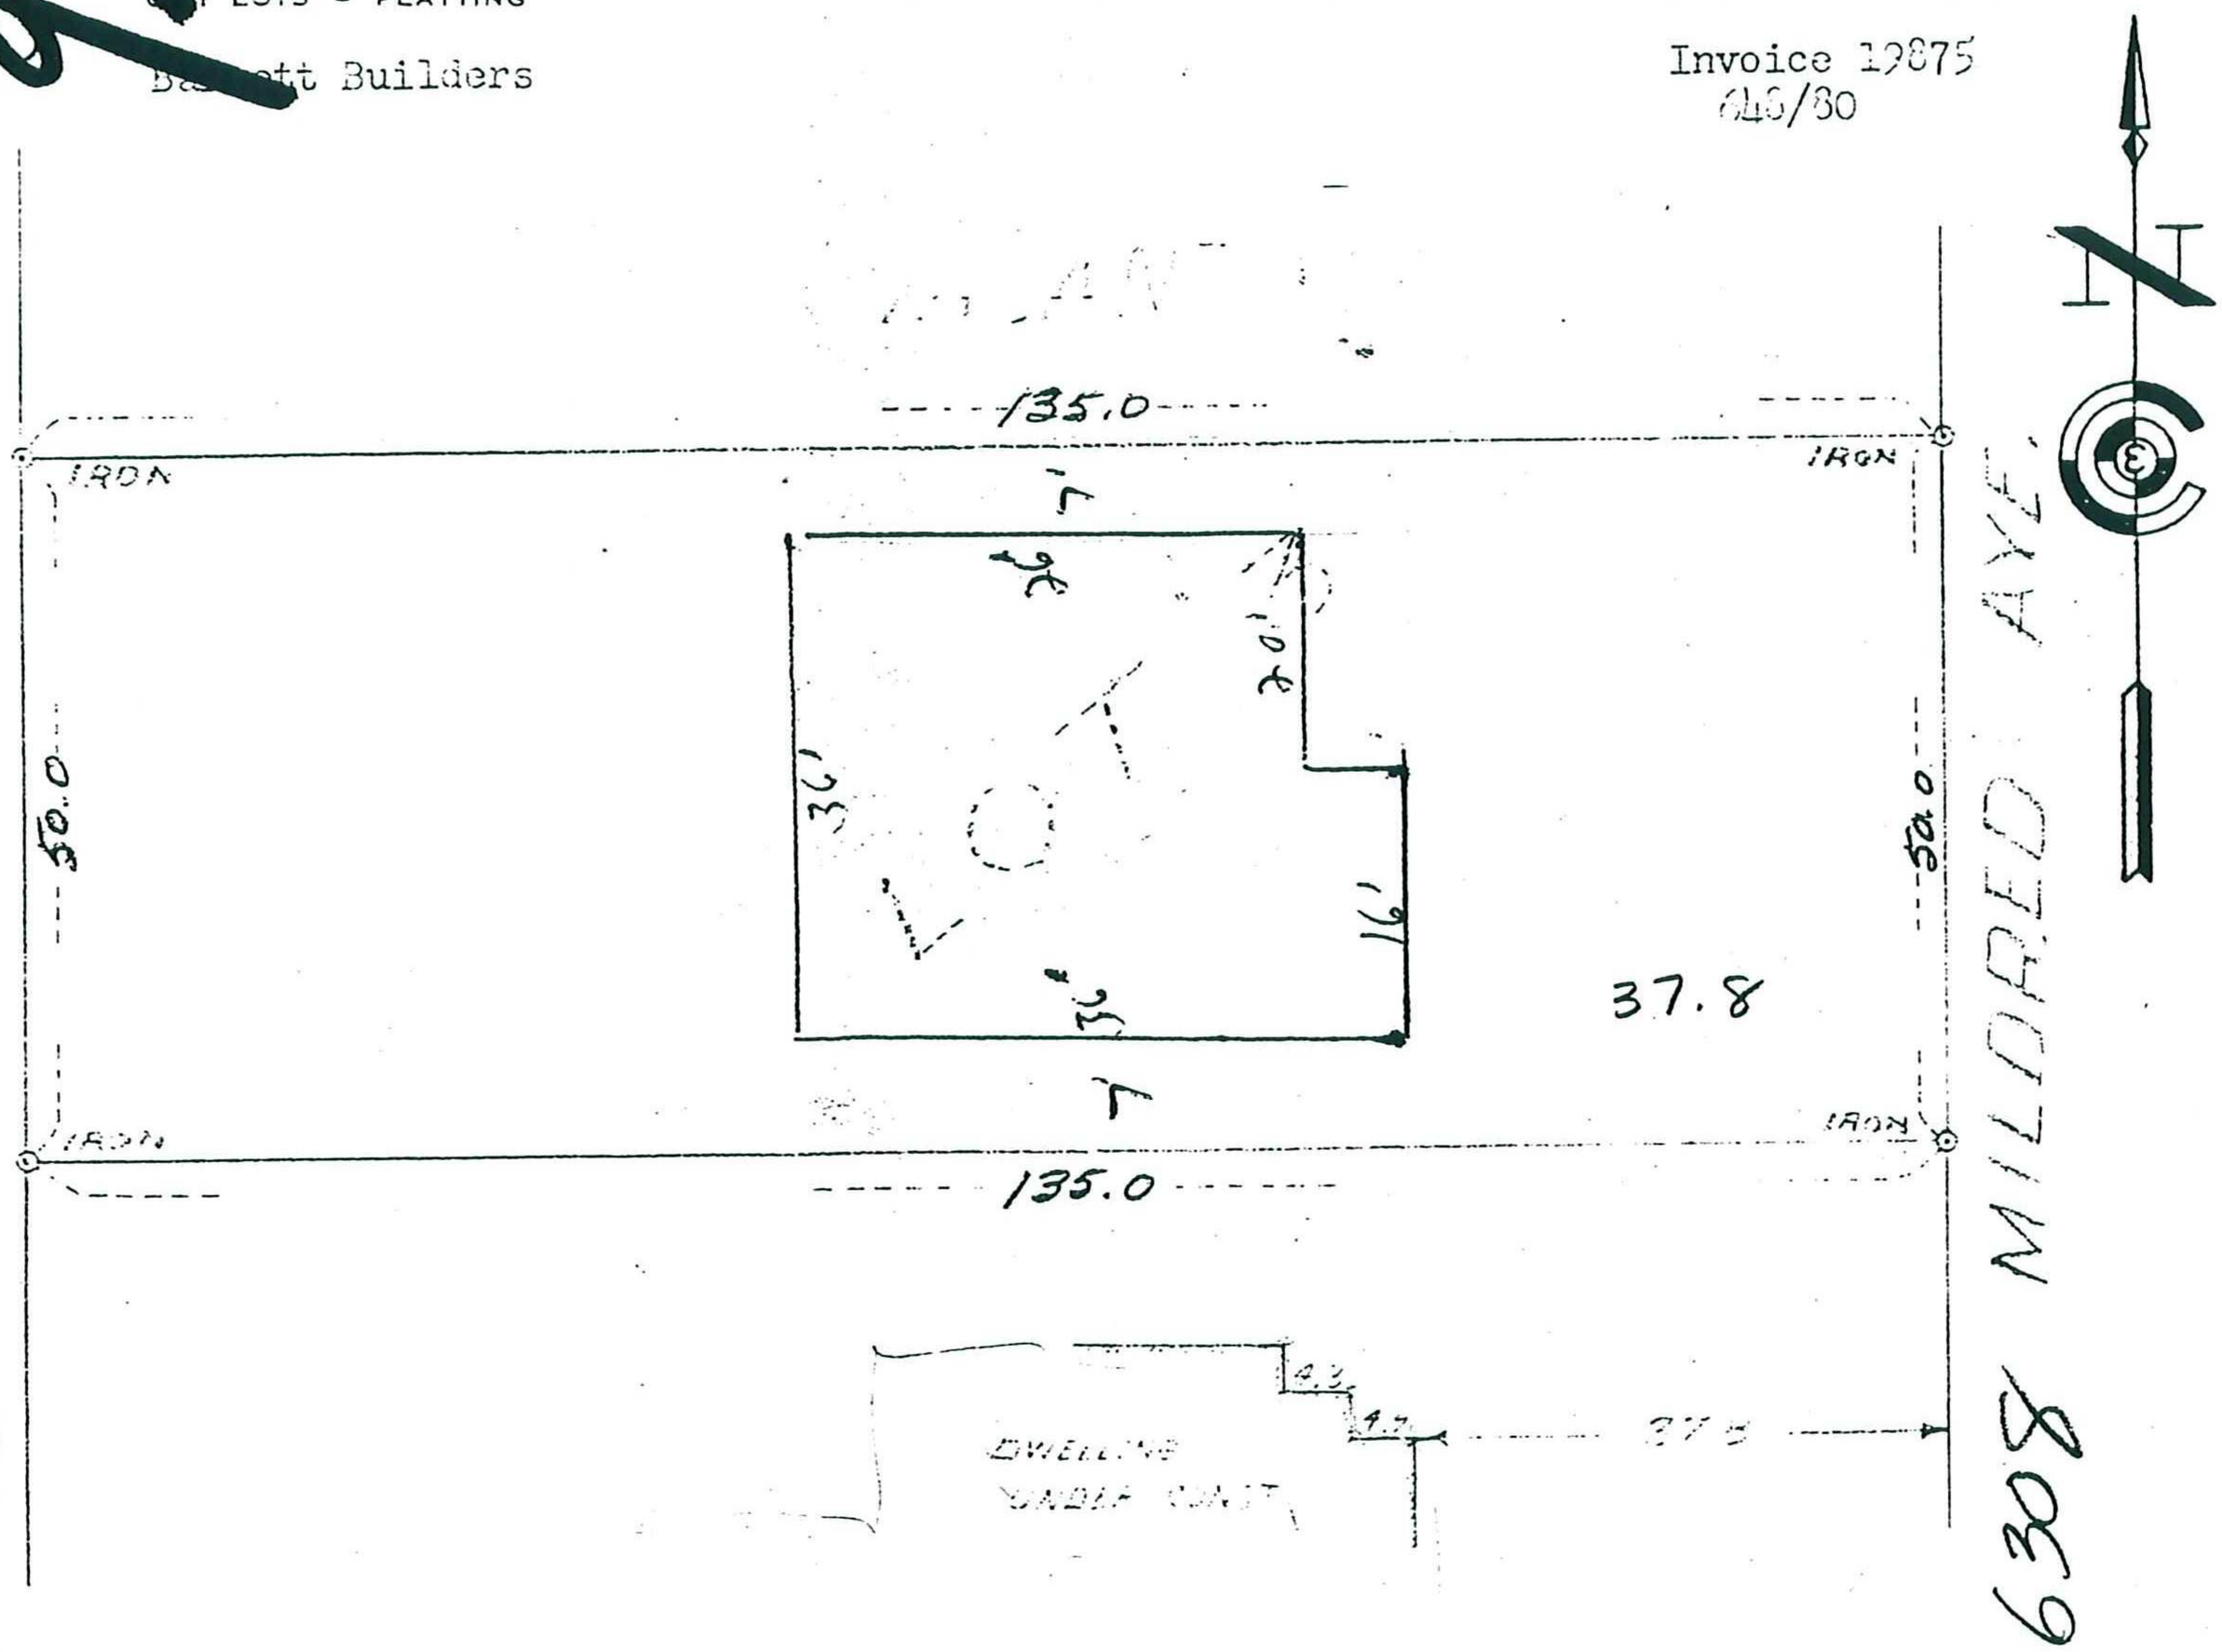

I hereby certify that this is a true and correct plat of a survey of Lot 3, Block 1, Normandale Second Addition, Hennepin County, Minnesota, as surveyed by me this 24th day of July, 1958.

Same as 6312
#9123

6250
2025
100

SIGNED _____
CARTWRIGHT AND OLSON

6308 Mildred Ave 04-116-21-22-0077