Jackson

120-9
Or. 1985-A

#9269

F. C. JACKSON
LAND SURVEYOR

REGISTERED UNDER LAWS OF STATE OF MINNESOTA
LICENSED BY ORDINANCE OF CITY OF MINNEAPOLIS

3616 EAST 55TH STREET PA. 4-4681

Surveyor's Certificate

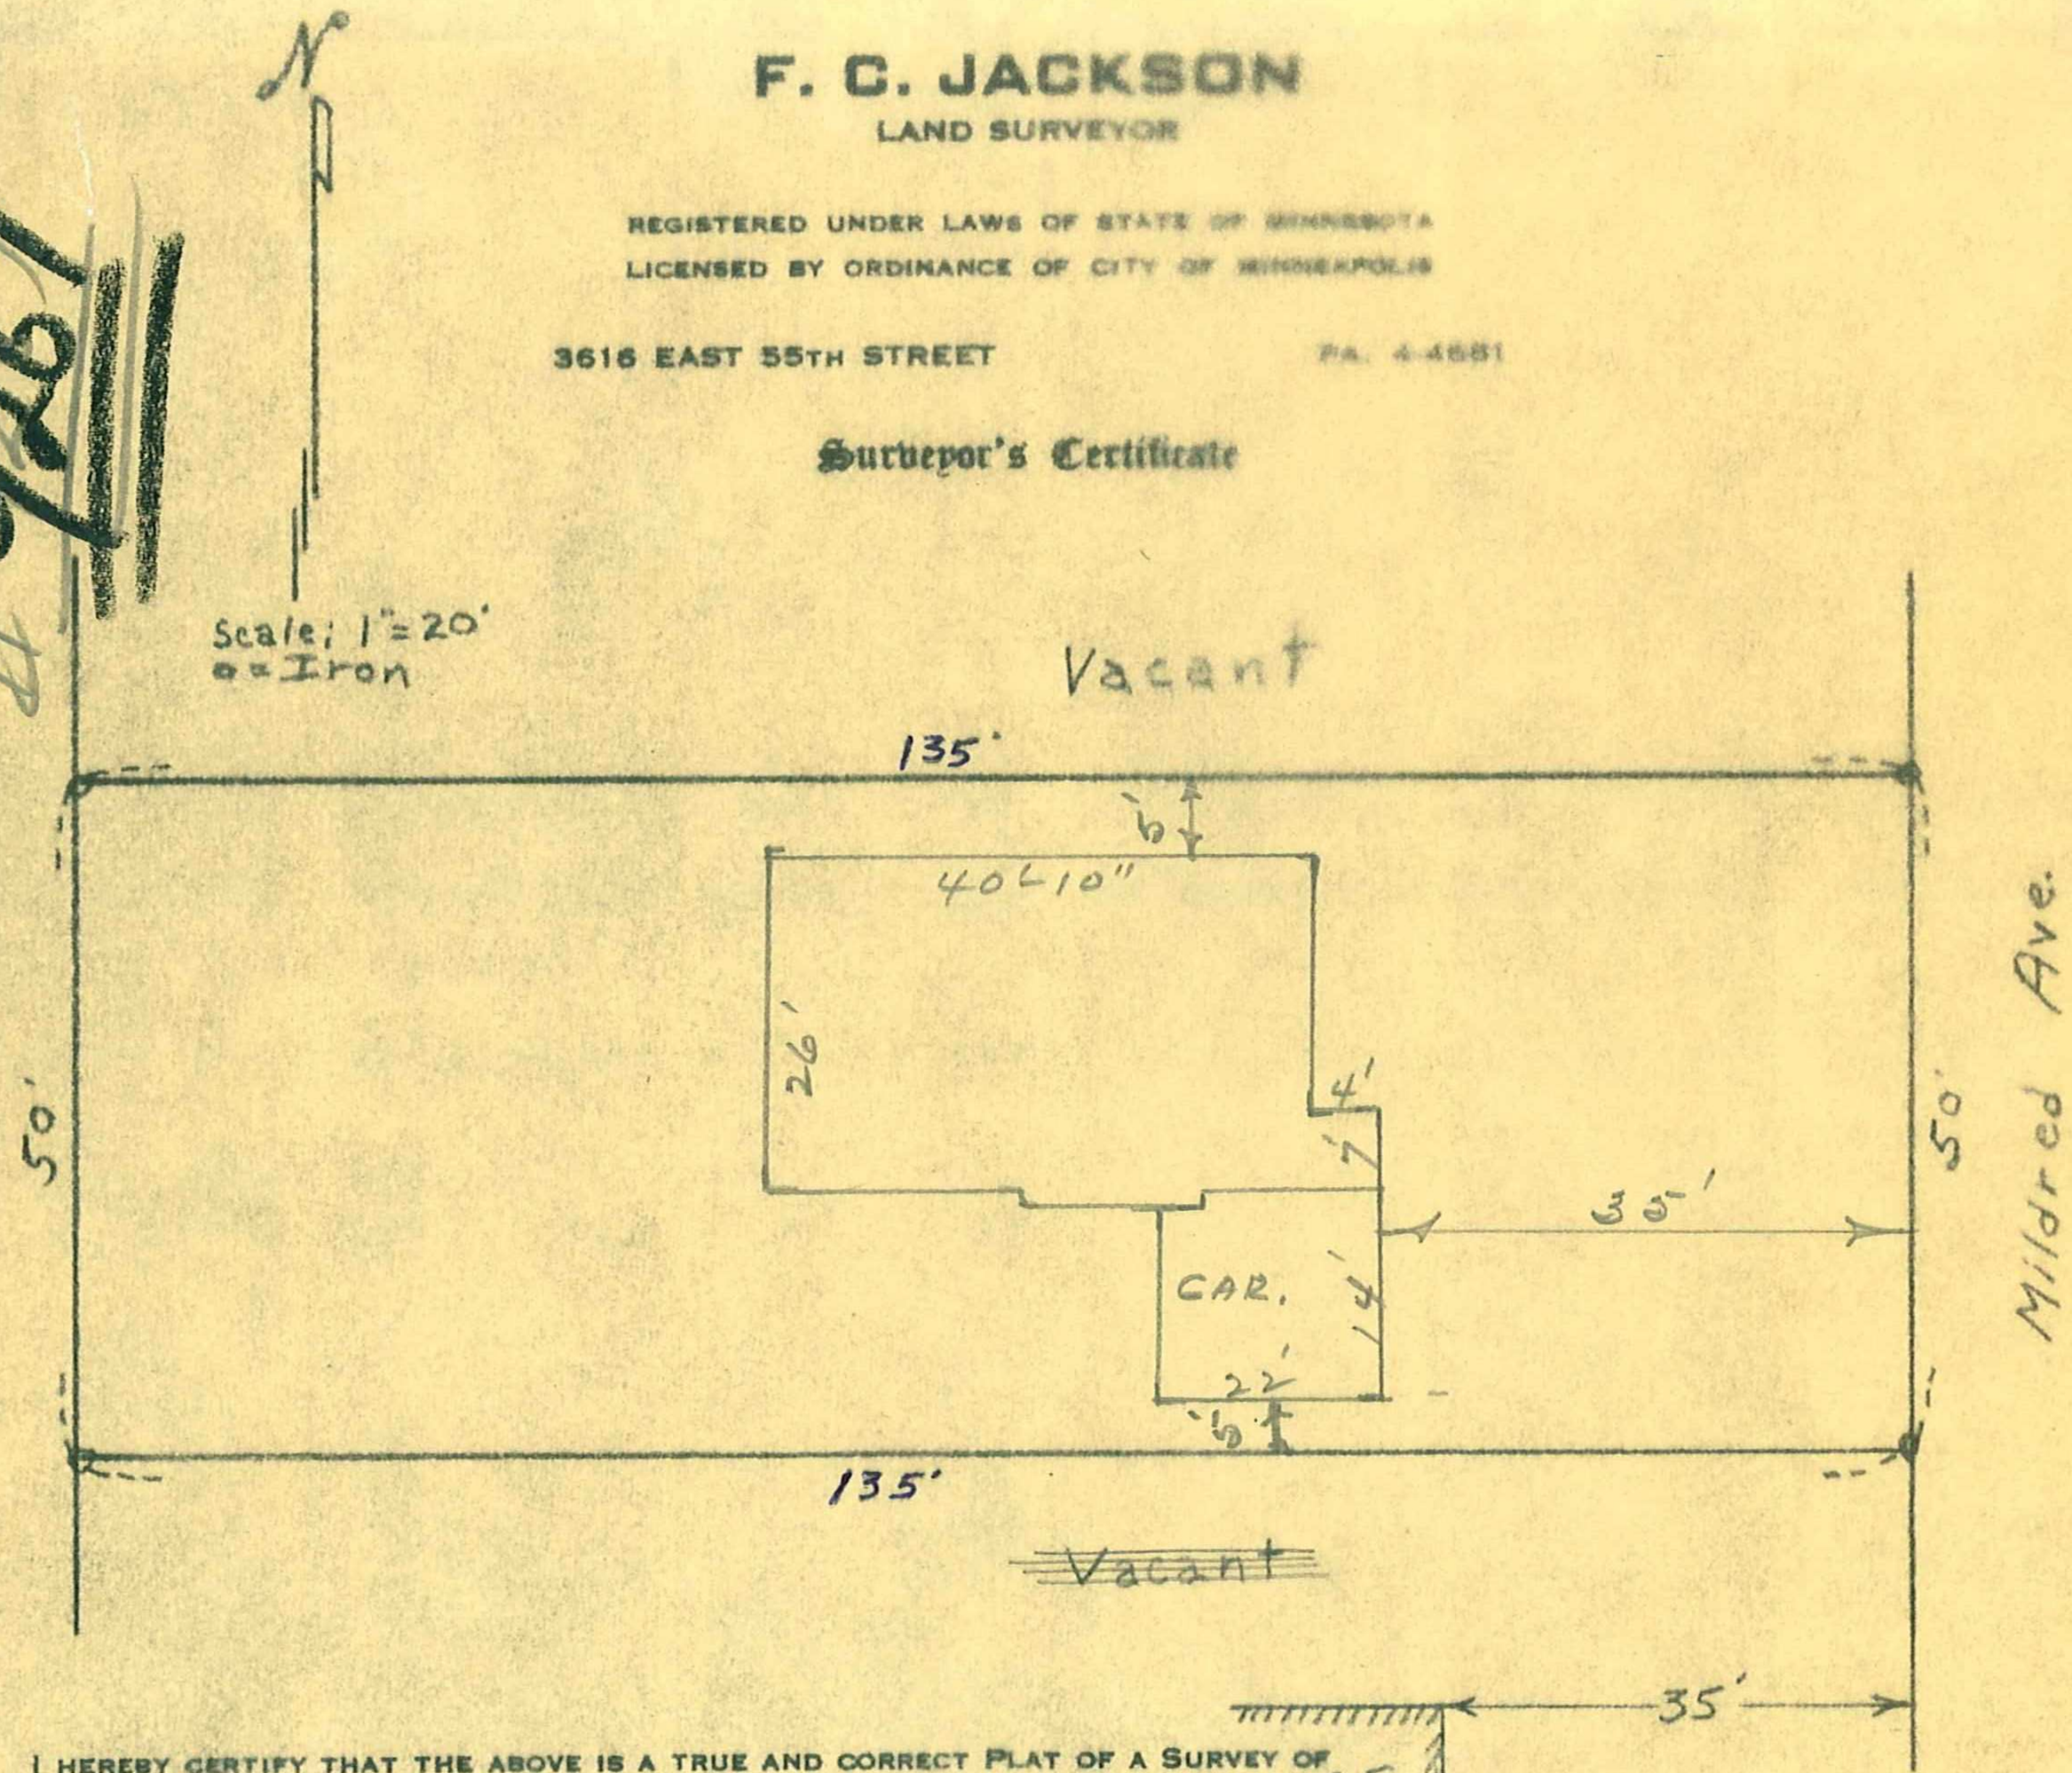

I HEREBY CERTIFY THAT THE ABOVE IS A TRUE AND CORRECT PLAT OF A SURVEY OF I.S.F. #6328

Lot 6, Block 6
Normandale 2nd Add.
6320

#1

AS SURVEYED BY ME THIS 12th DAY OF Dec. A.D. 1957

SIGNED F. C. Jackson
F. C. JACKSON, MINNESOTA REGISTRATION, No. 3600

6320 Mildred Ave 04-116-21-22-0080