Egan, Field and Nowak

SURVEYORS

129 WEST LAKE STREET — MINNEAPOLIS, MINNESOTA

ESTAB. 1872

CERTIFICATE OF SURVEY

For GEORGE SANDQUIST

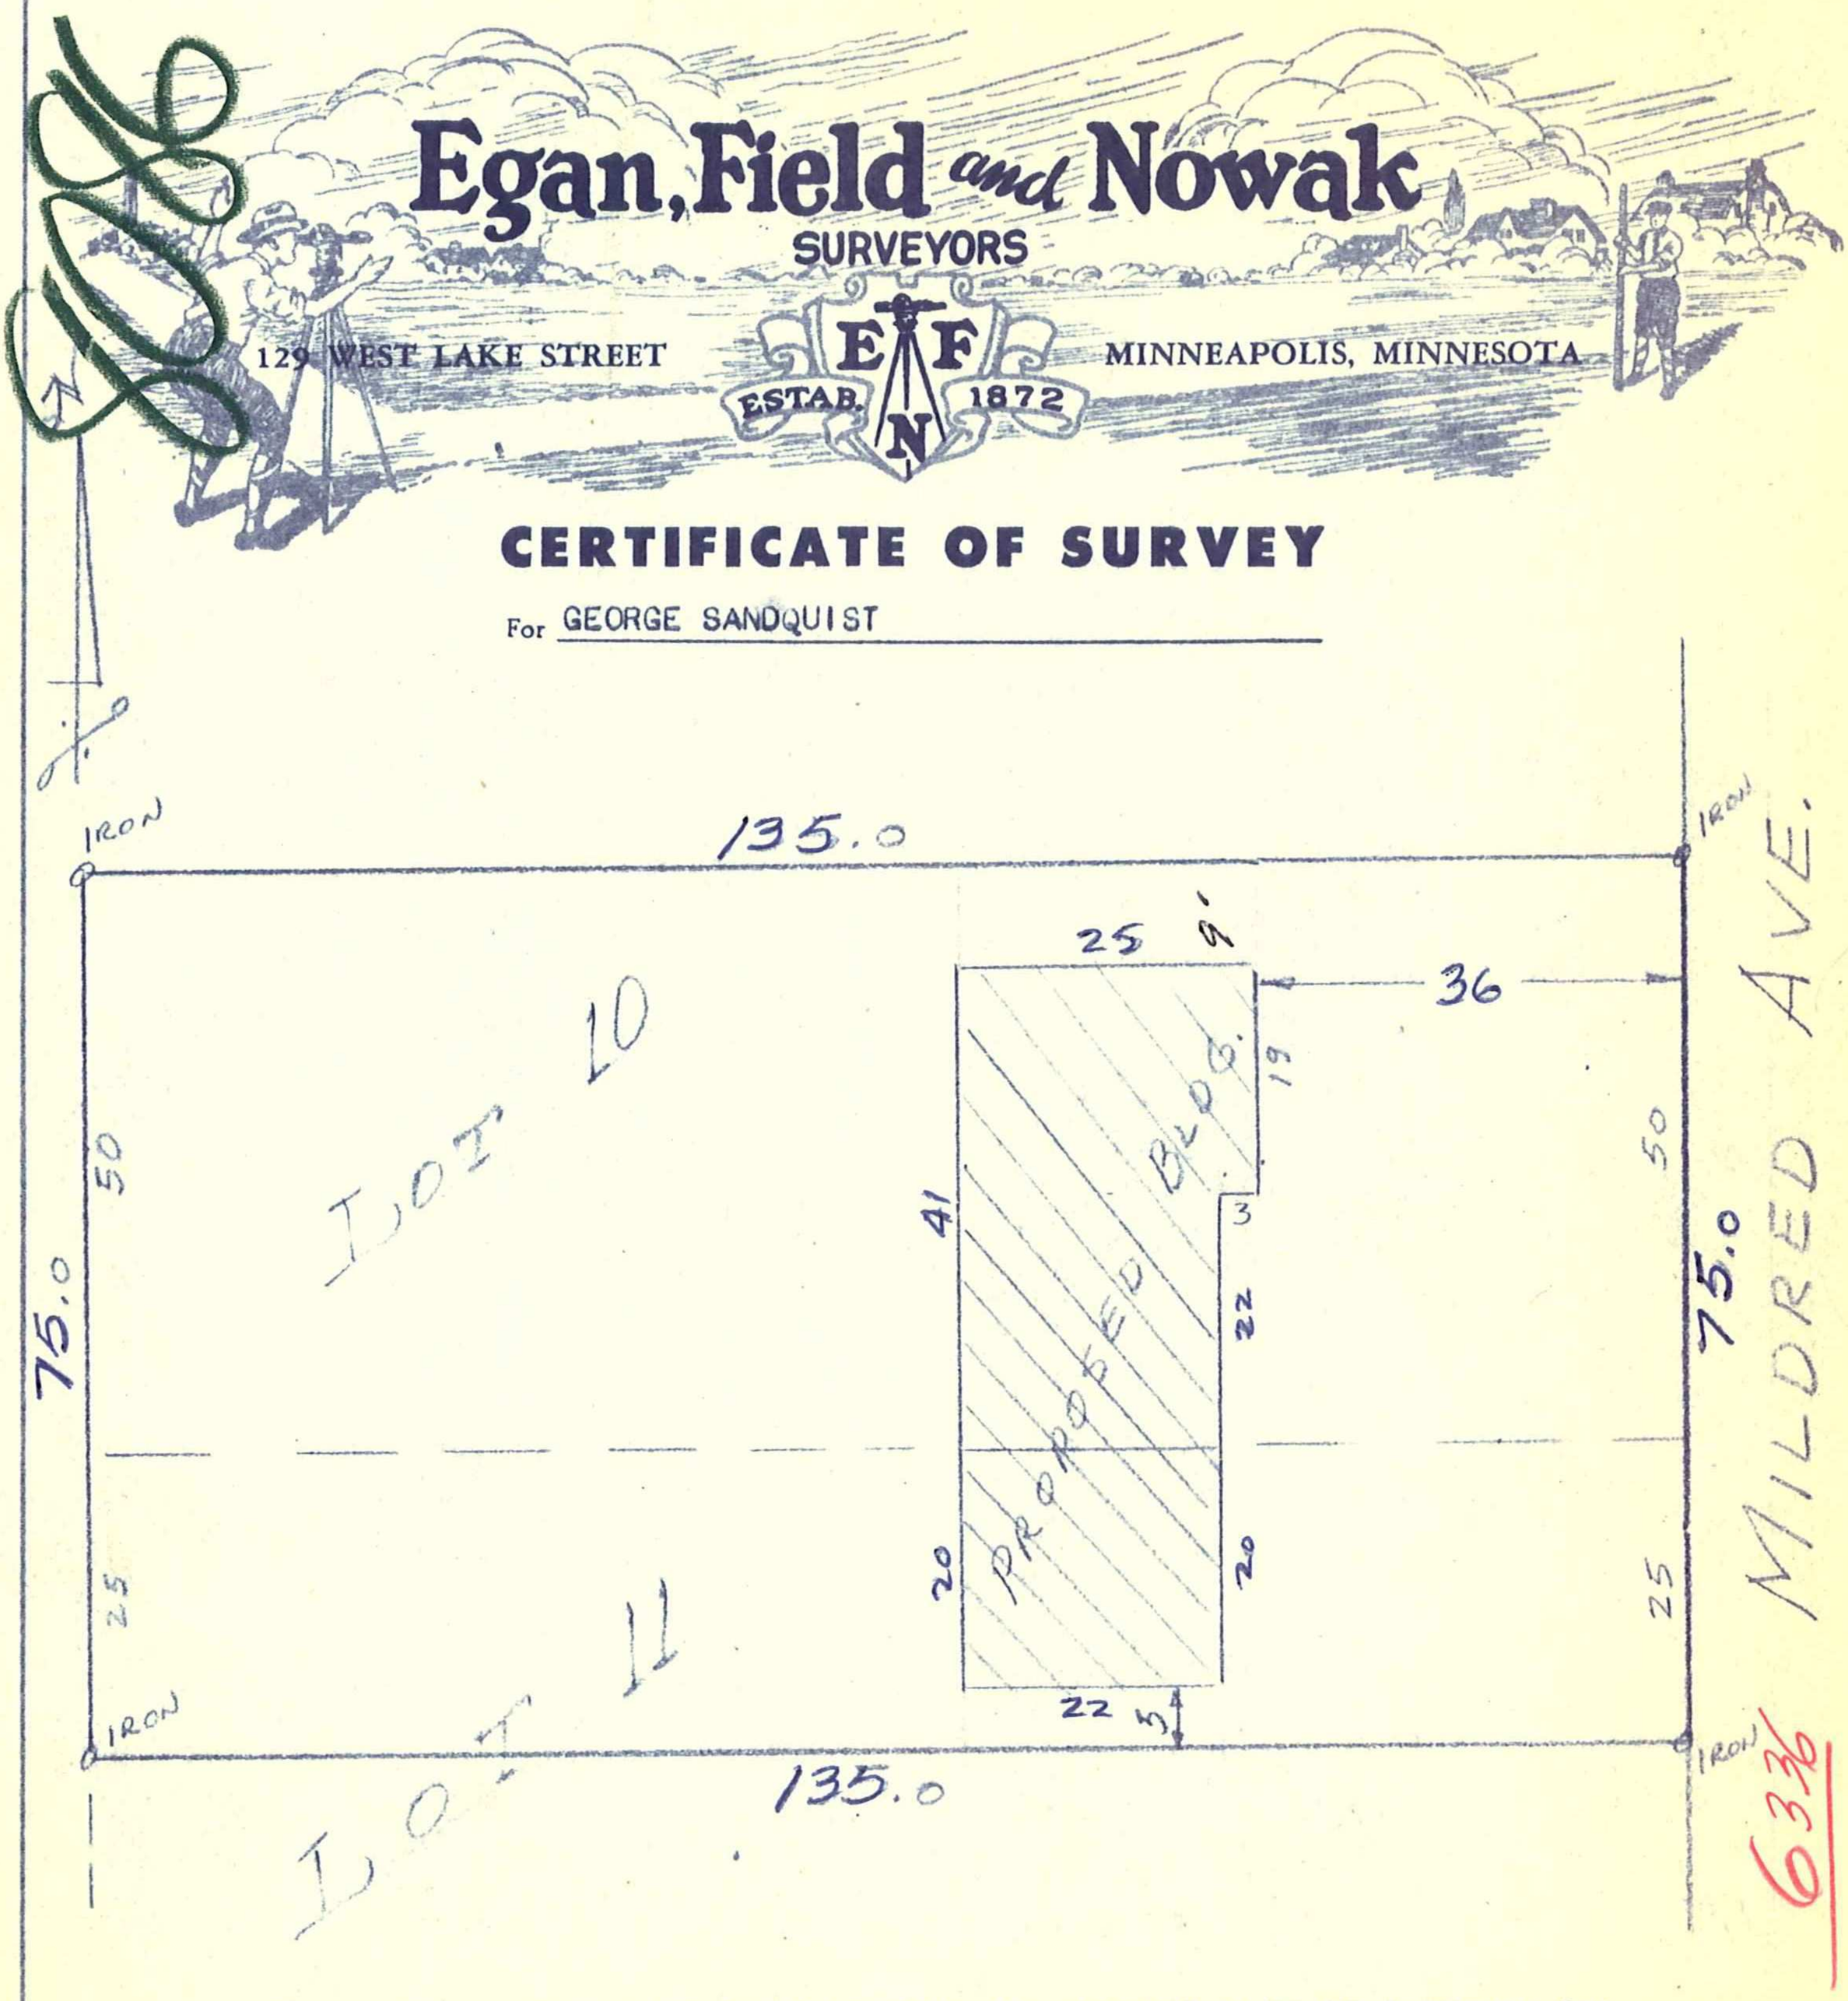

WE HEREBY CERTIFY THAT THIS IS TRUE AND CORRECT PLAT OF A SURVEY OF:

LOT 10 AND THE NORTH 25 FEET OF LOT 11, BLOCK 6, NORMANDALE 2ND ADDITION.

AS SURVEYED BY US THIS 14TH DAY OF MARCH, 1957.

6336 Mildred Ave 04-116-21-22-0083

SCALE: 1"-20'

EGAN, FIELD & NOWAK
SURVEYORS
BY A. Hofstrand per ASO

1378-69

3926