Egan, Field and Nowak

SURVEYORS

129 WEST LAKE STREET — ESTAB. 1872 — MINNEAPOLIS, MINNESOTA

CERTIFICATE OF SURVEY

For GEORGE SANDQUIST

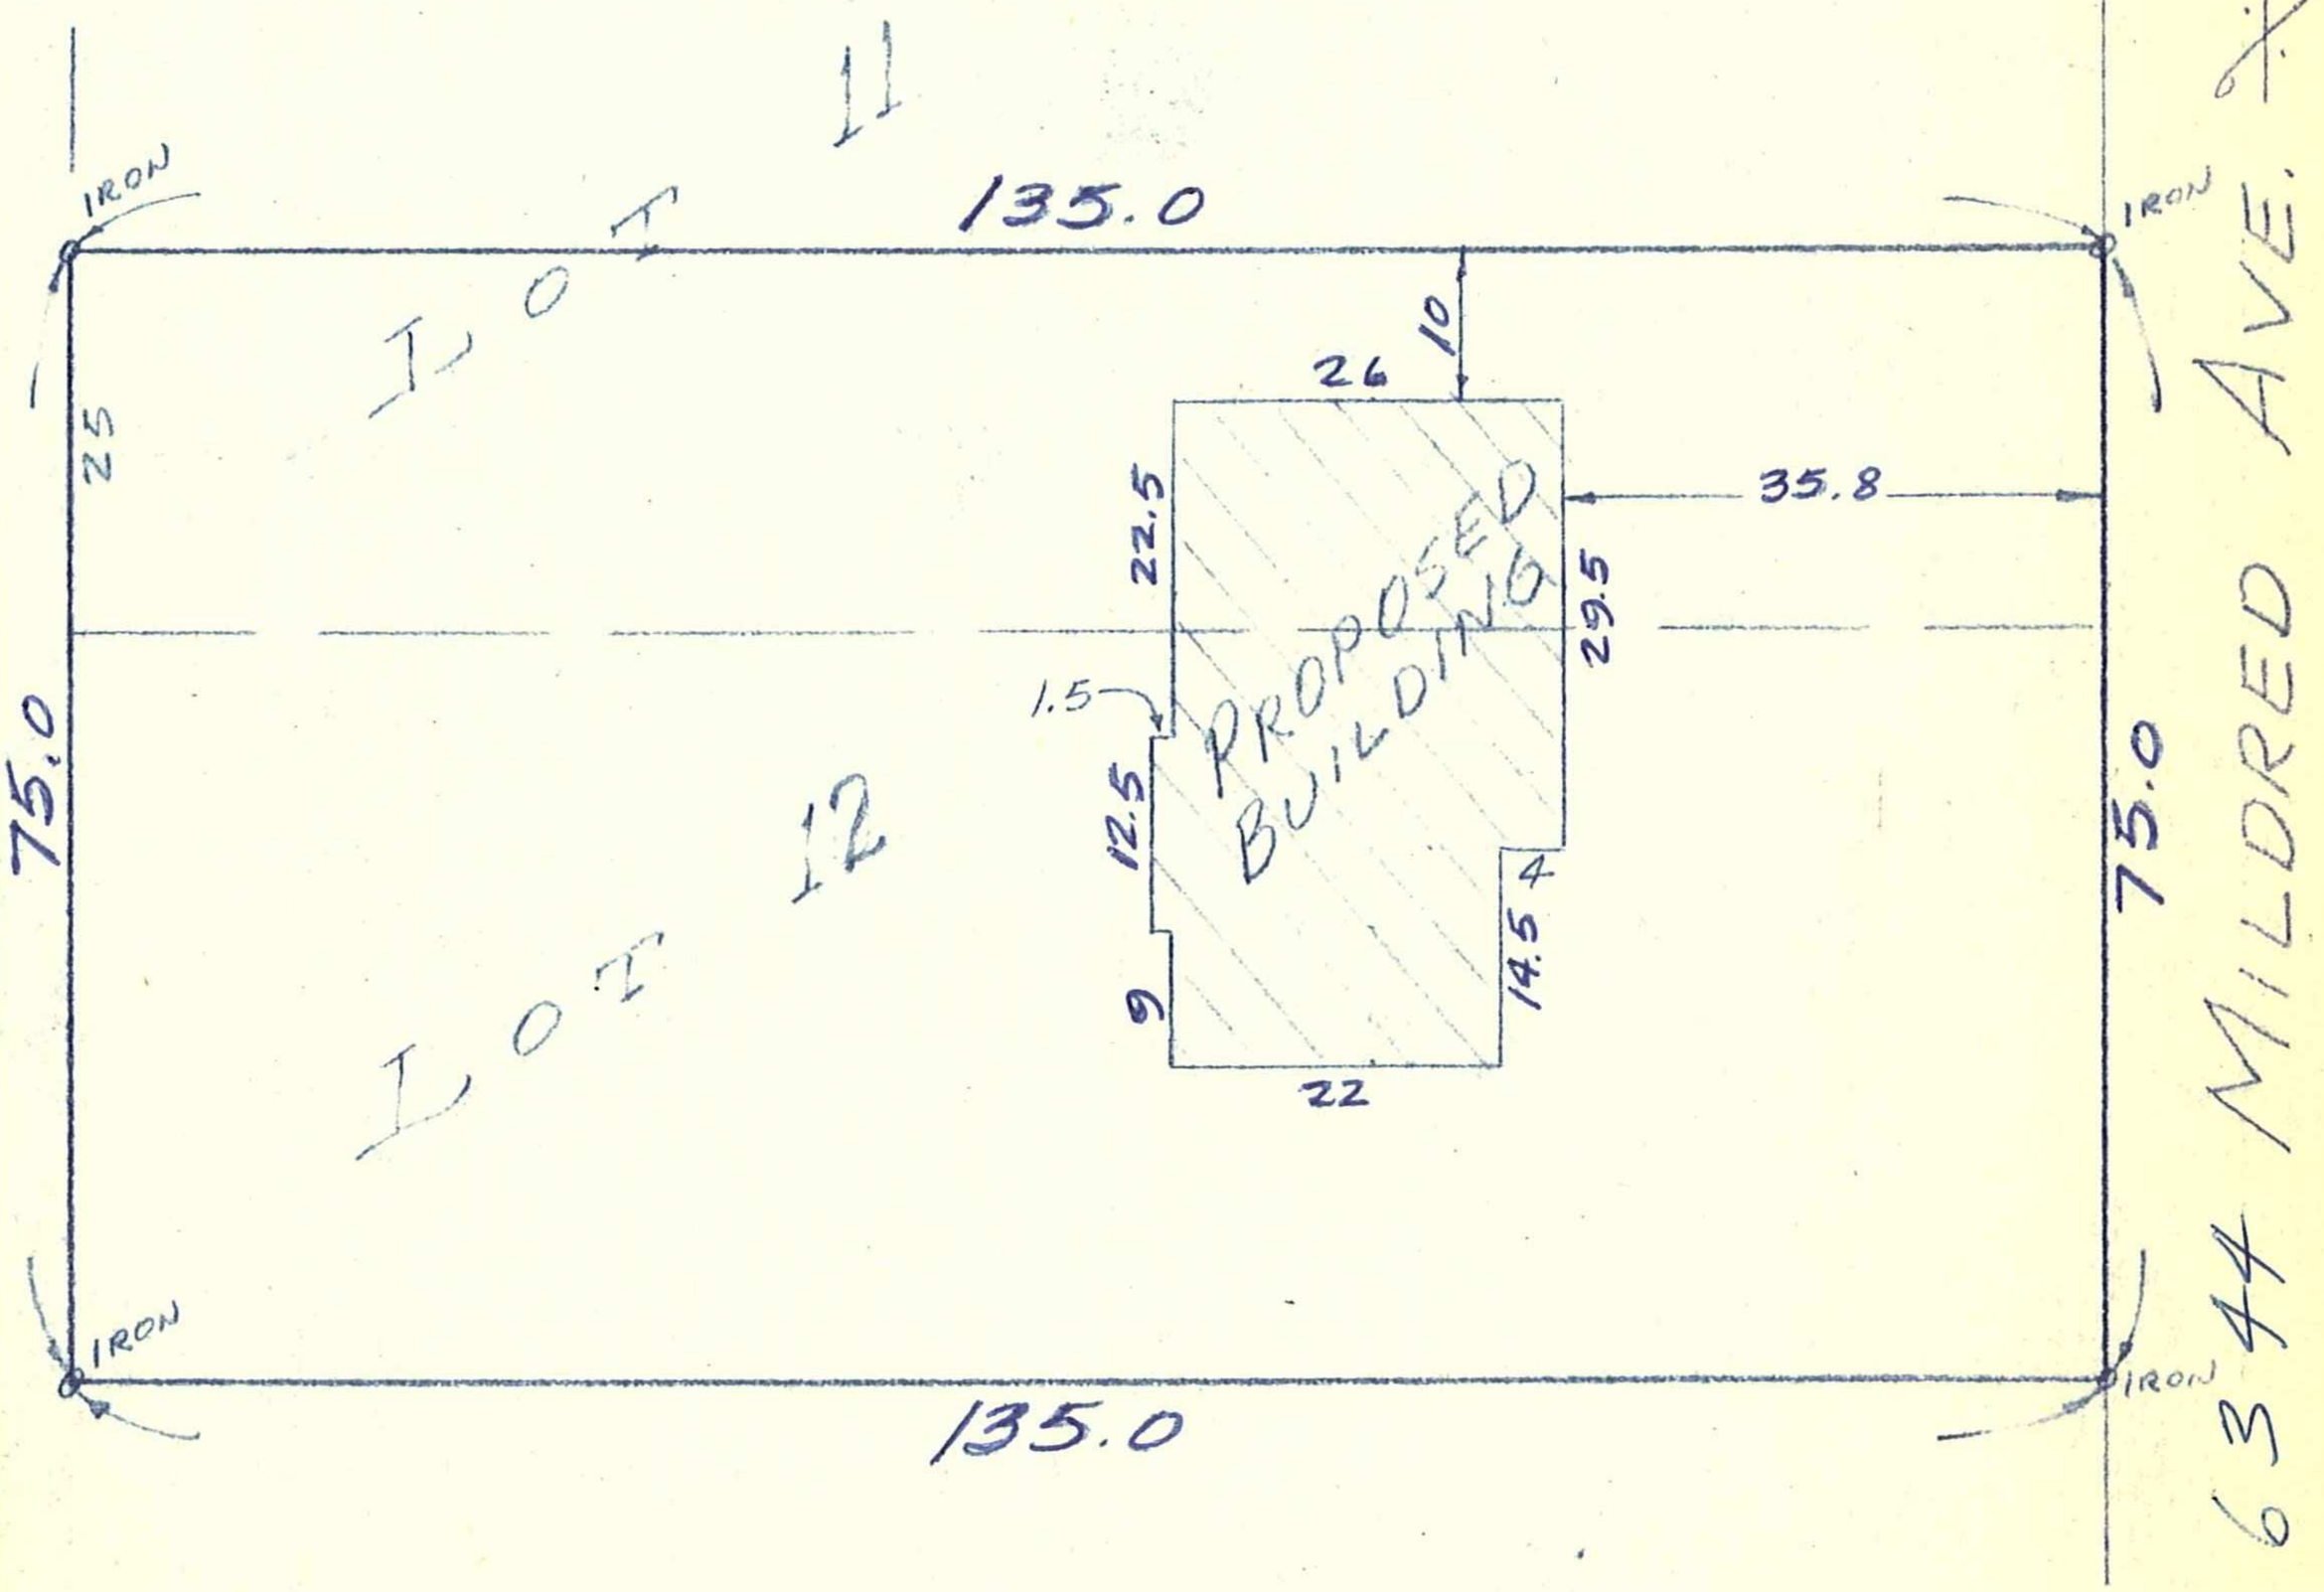

WE HEREBY CERTIFY THAT THIS IS A TRUE AND CORRECT PLAT OF A SURVEY OF:

LOT 12 AND THE SOUTH 25 FEET OF LOT 11, BLOCK 6, NORMANDALE 2ND ADDITION.

AS SURVEYED BY US THIS 5TH DAY OF FEBRUARY, 1957.

6344 Mildred Ave 04-116-21-22-0084

SCALE: 1"-20'

EGAN, FIELD & NOWAK
SURVEYORS
BY A. Hofstrand per aso

1382-50

3926