HARVEY A. CARTWRIGHT
ANOKA COUNTY SURVEYS
84TH AVE. N. E. & EAST RIVER RD
STERLING 2301

HAROLD R. OLSON
BOX 174, ROUTE 1
WESTWOOD SHORES
MOUND, MINNESOTA
MOUND 348M

James T. Spencer

CARTWRIGHT & OLSON
LAND SURVEYORS

REGISTERED UNDER LAWS OF STATE OF MINNESOTA
LICENSED BY ORDINANCE OF CITY OF MINNEAPOLIS

337 PLYMOUTH BUILDING LINCOLN 8721

COMBINING THE RECORDS OF
J. E. HILL, ESTABLISHED 1896
C. F. SANDHOFF, ESTABLISHED 1908
JAMES NELSON, ESTABLISHED 1922

INDUSTRIAL
BUSINESS
LOT SURVEYS
LAKESHORE
PLATTING

Surveyor's Certificate

Vacant

Inv. # 9876
499-68

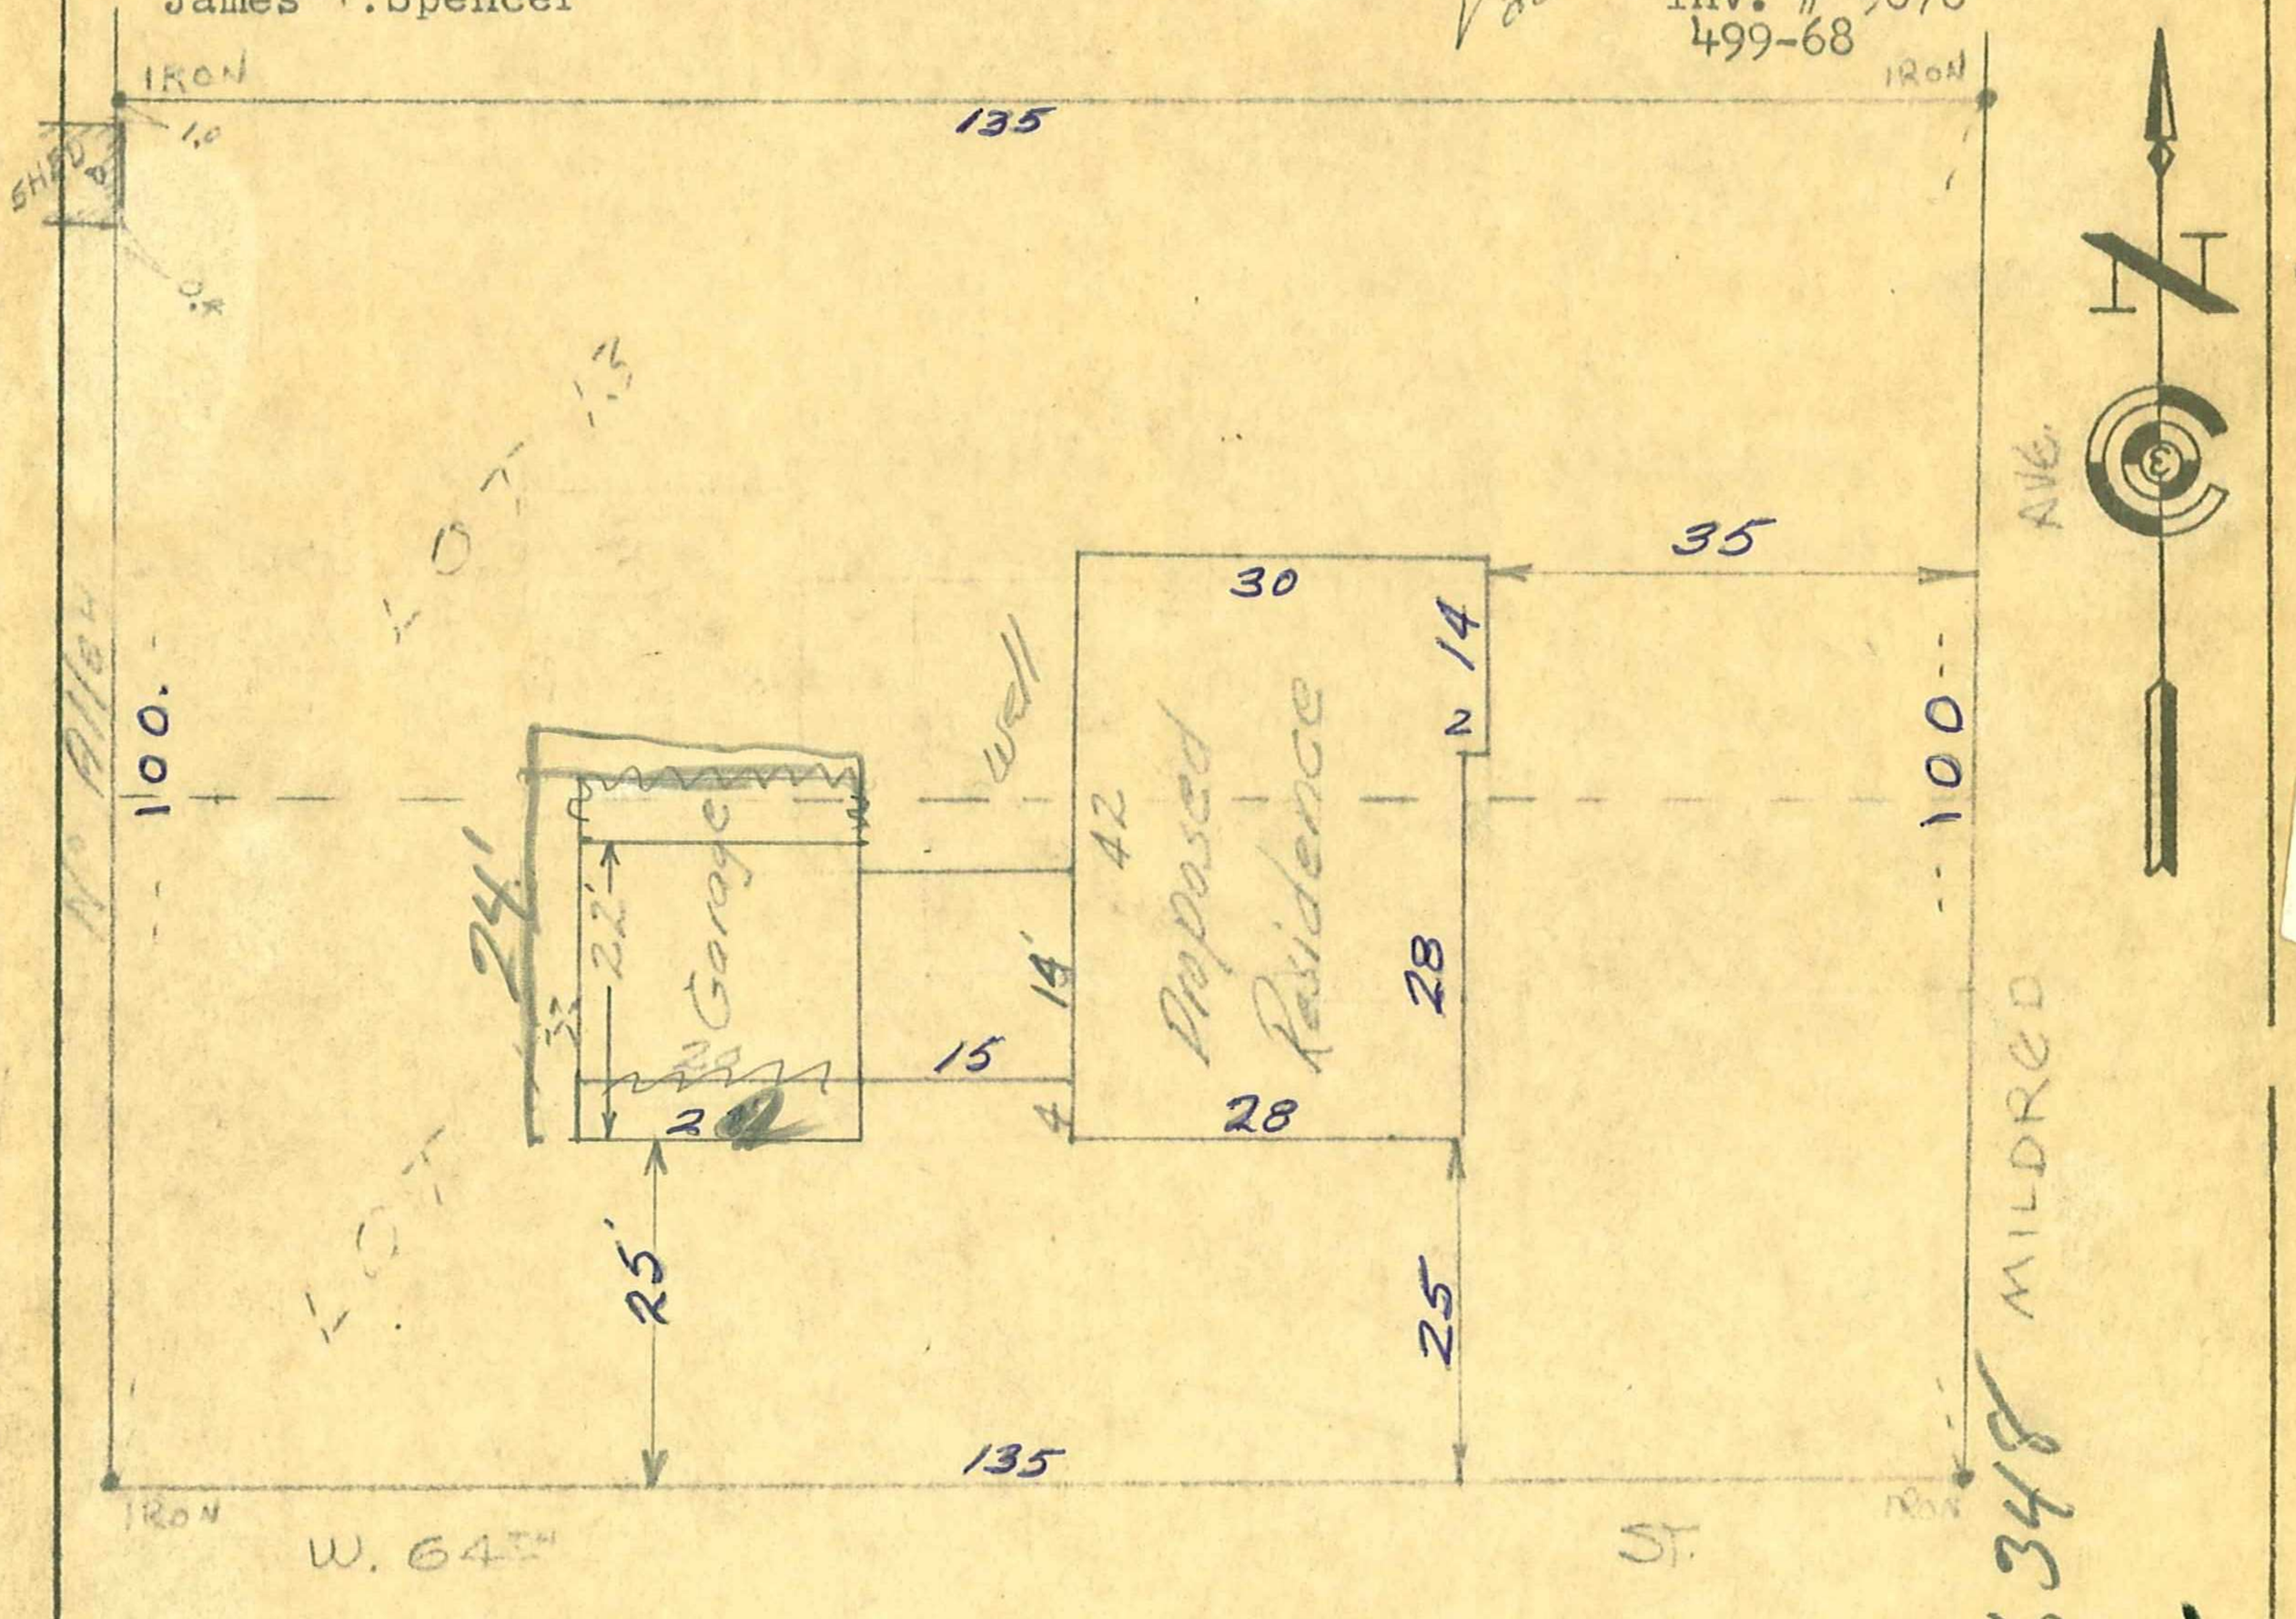

We hereby certify that this plat is a true and correct plat of a survey of Lots 13 and 14, Block 6, Normandale Second Addition as surveyed by us this 15th day of April, 1952.

SIGNED Harry A. Cartwright Jr.
CARTWRIGHT AND OLSON

6348 Mildred Ave 04-116-21-22-0085

6348 Mildred