Wayzata 436

ARLEIGH C. SMITH

Registered Professional Engineer and Land Surveyor

525 Rice Street Wayzata, Minn.

5252

PLAT OF SURVEY

OF PROPERTY OF The Stow Co 4924 France Ave So Edina M

described as follows: Lot 18

Block 1

Brookview Heights 1st Add

Scale: 1 inch = 30 feet.

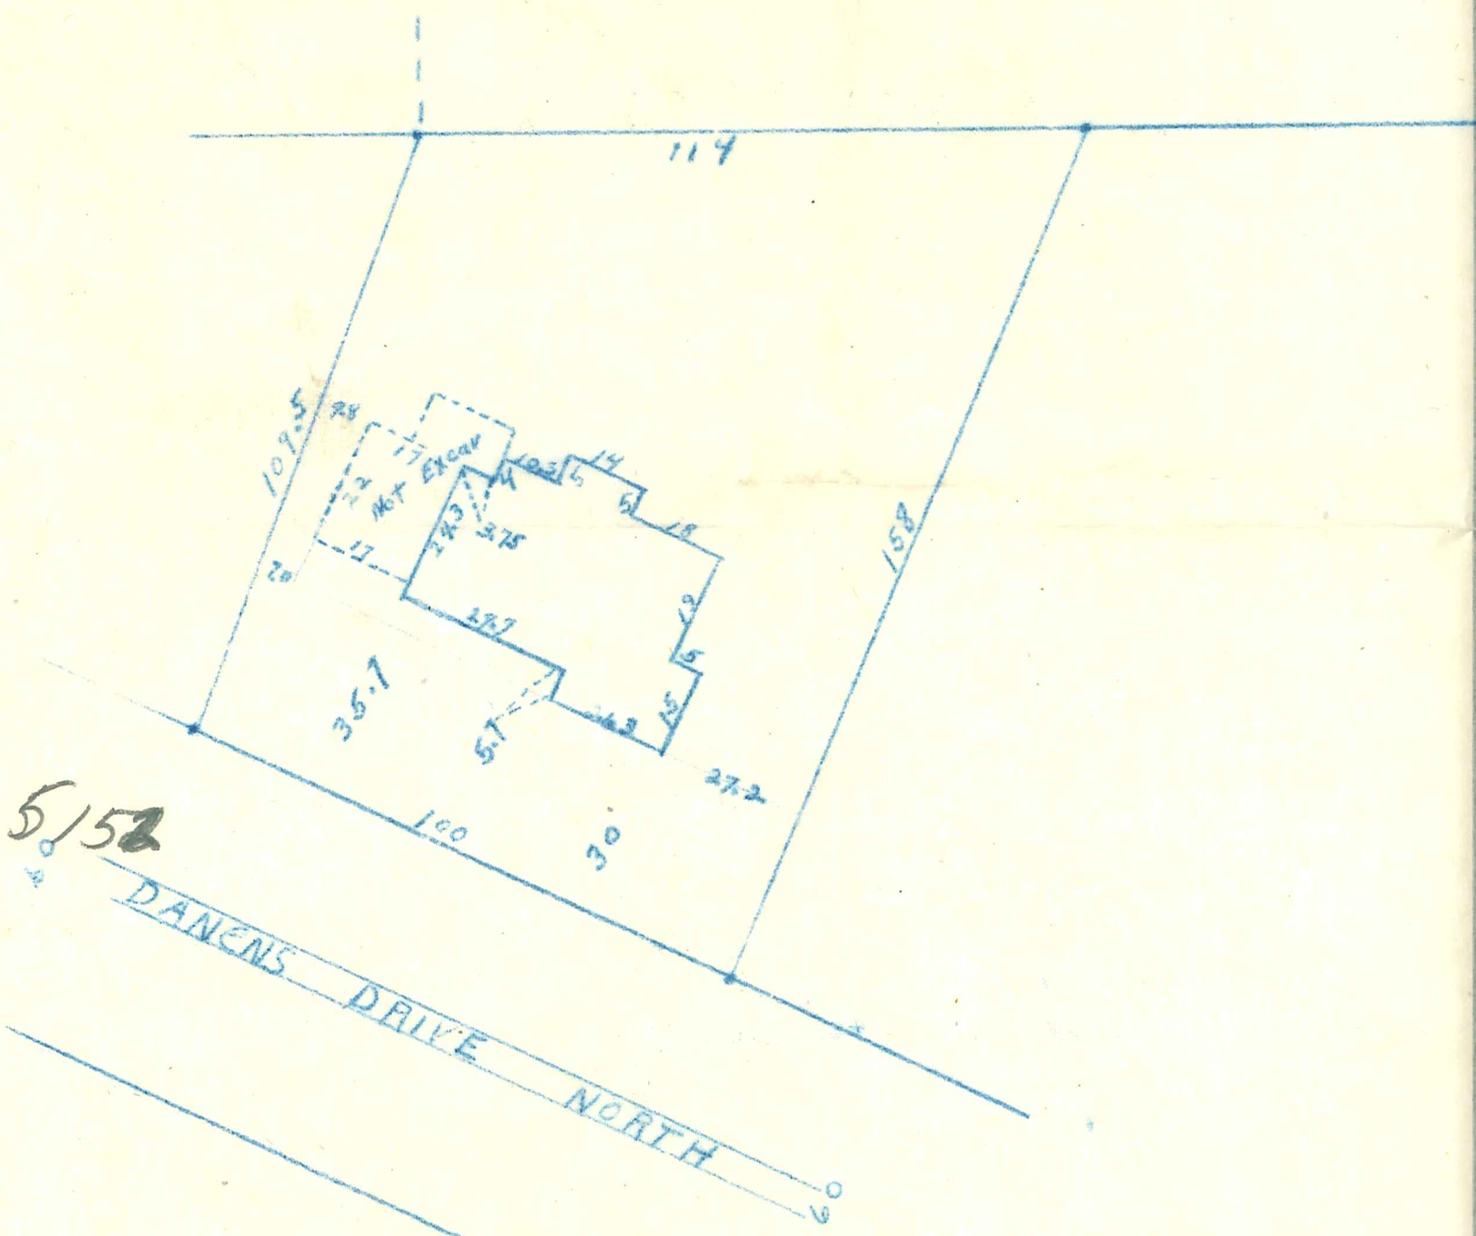

CERTIFICATE OF LOCATION OF BUILDING

I hereby certify that on June 7, 19 53 I made a survey of the proposed location of the building on the above described property and that the location of said building is correctly shown on the above plat.

CERTIFICATE OF SURVEY

I hereby certify that on June 7, 19 5 I surveyed the property described above and that the above plat is a correct representation of said survey.

Arleigh C. Smith

5152 DANENS