LOT AND FARM SURVEYS
CONSTRUCTION SURVEYS

TOPOGRAPHICAL
PLATTING

JAMES M. HALVERSON

Land Surveyor

REGISTERED UNDER LAWS OF STATE OF MINNESOTA
PHONE PARKWAY 4-6308
2821 30TH AVE. SO. MINNEAPOLIS 6, MINN.

SURVEYOR'S CERTIFICATE

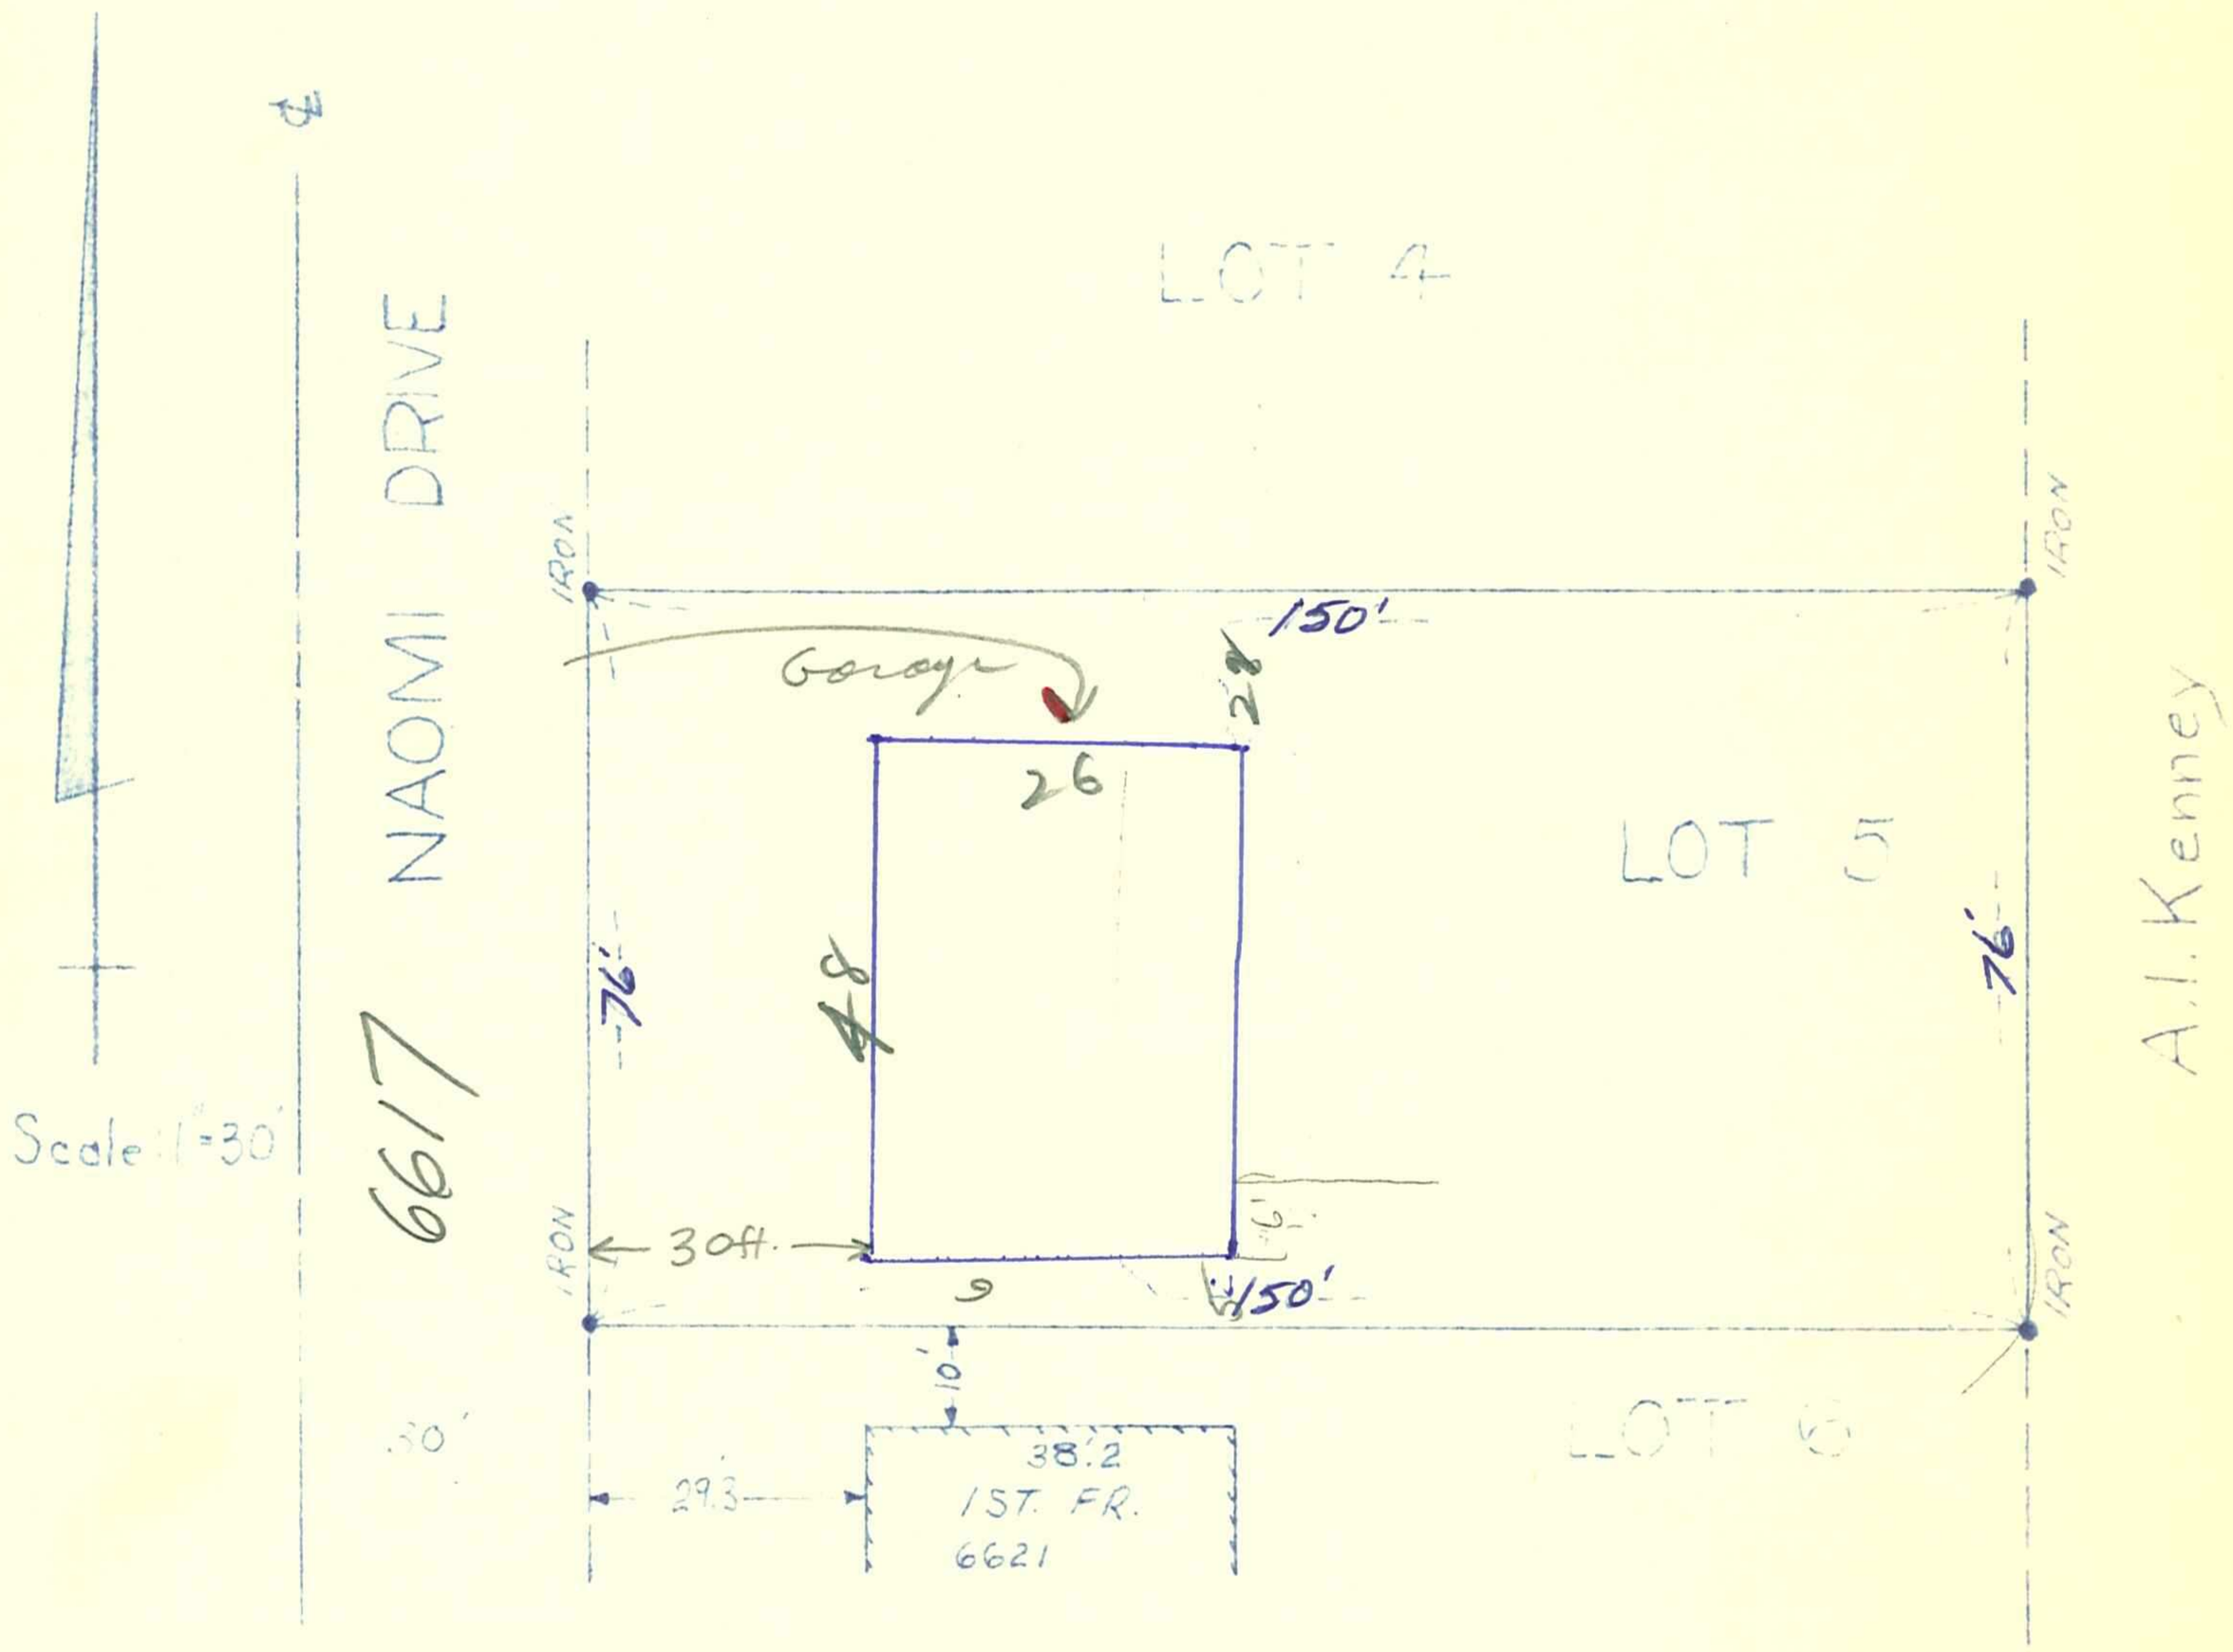

I hereby certify that this is a true and correct representation of a survey of the boundaries of:

Lot five (5), Block one (1), Brookview Heights 1st Addition, Hennepin County, Minnesota. and of the location of all buildings, thereon, and all visible encroachments, if any, from or on said land.

As surveyed by me this 27th day of August 1958.

6617 Naomi dr
SACKRISON Sec. 4- 116-21
04-116-21-32-0005

SIGNED James M Halverson
MINNESOTA REGISTRATION No. 3813