Blk 1

INDUSTRIAL
BUSINESS
CITY LOTS
TOPOGRAPHIC MAPPING

C. E. COULTER

LAND SURVEYOR

REGISTERED UNDER LAWS OF STATE OF MINNESOTA
LICENSED BY ORDINANCE OF CITY OF MINNEAPOLIS

3300 LYNDALE AVE. SO. MINNEAPOLIS 8, MINN.
LOCUST 0370

PLATTING
FARM SURVEYS
LAKESHORE
JUDICIAL

6456

Surveyor's Certificate

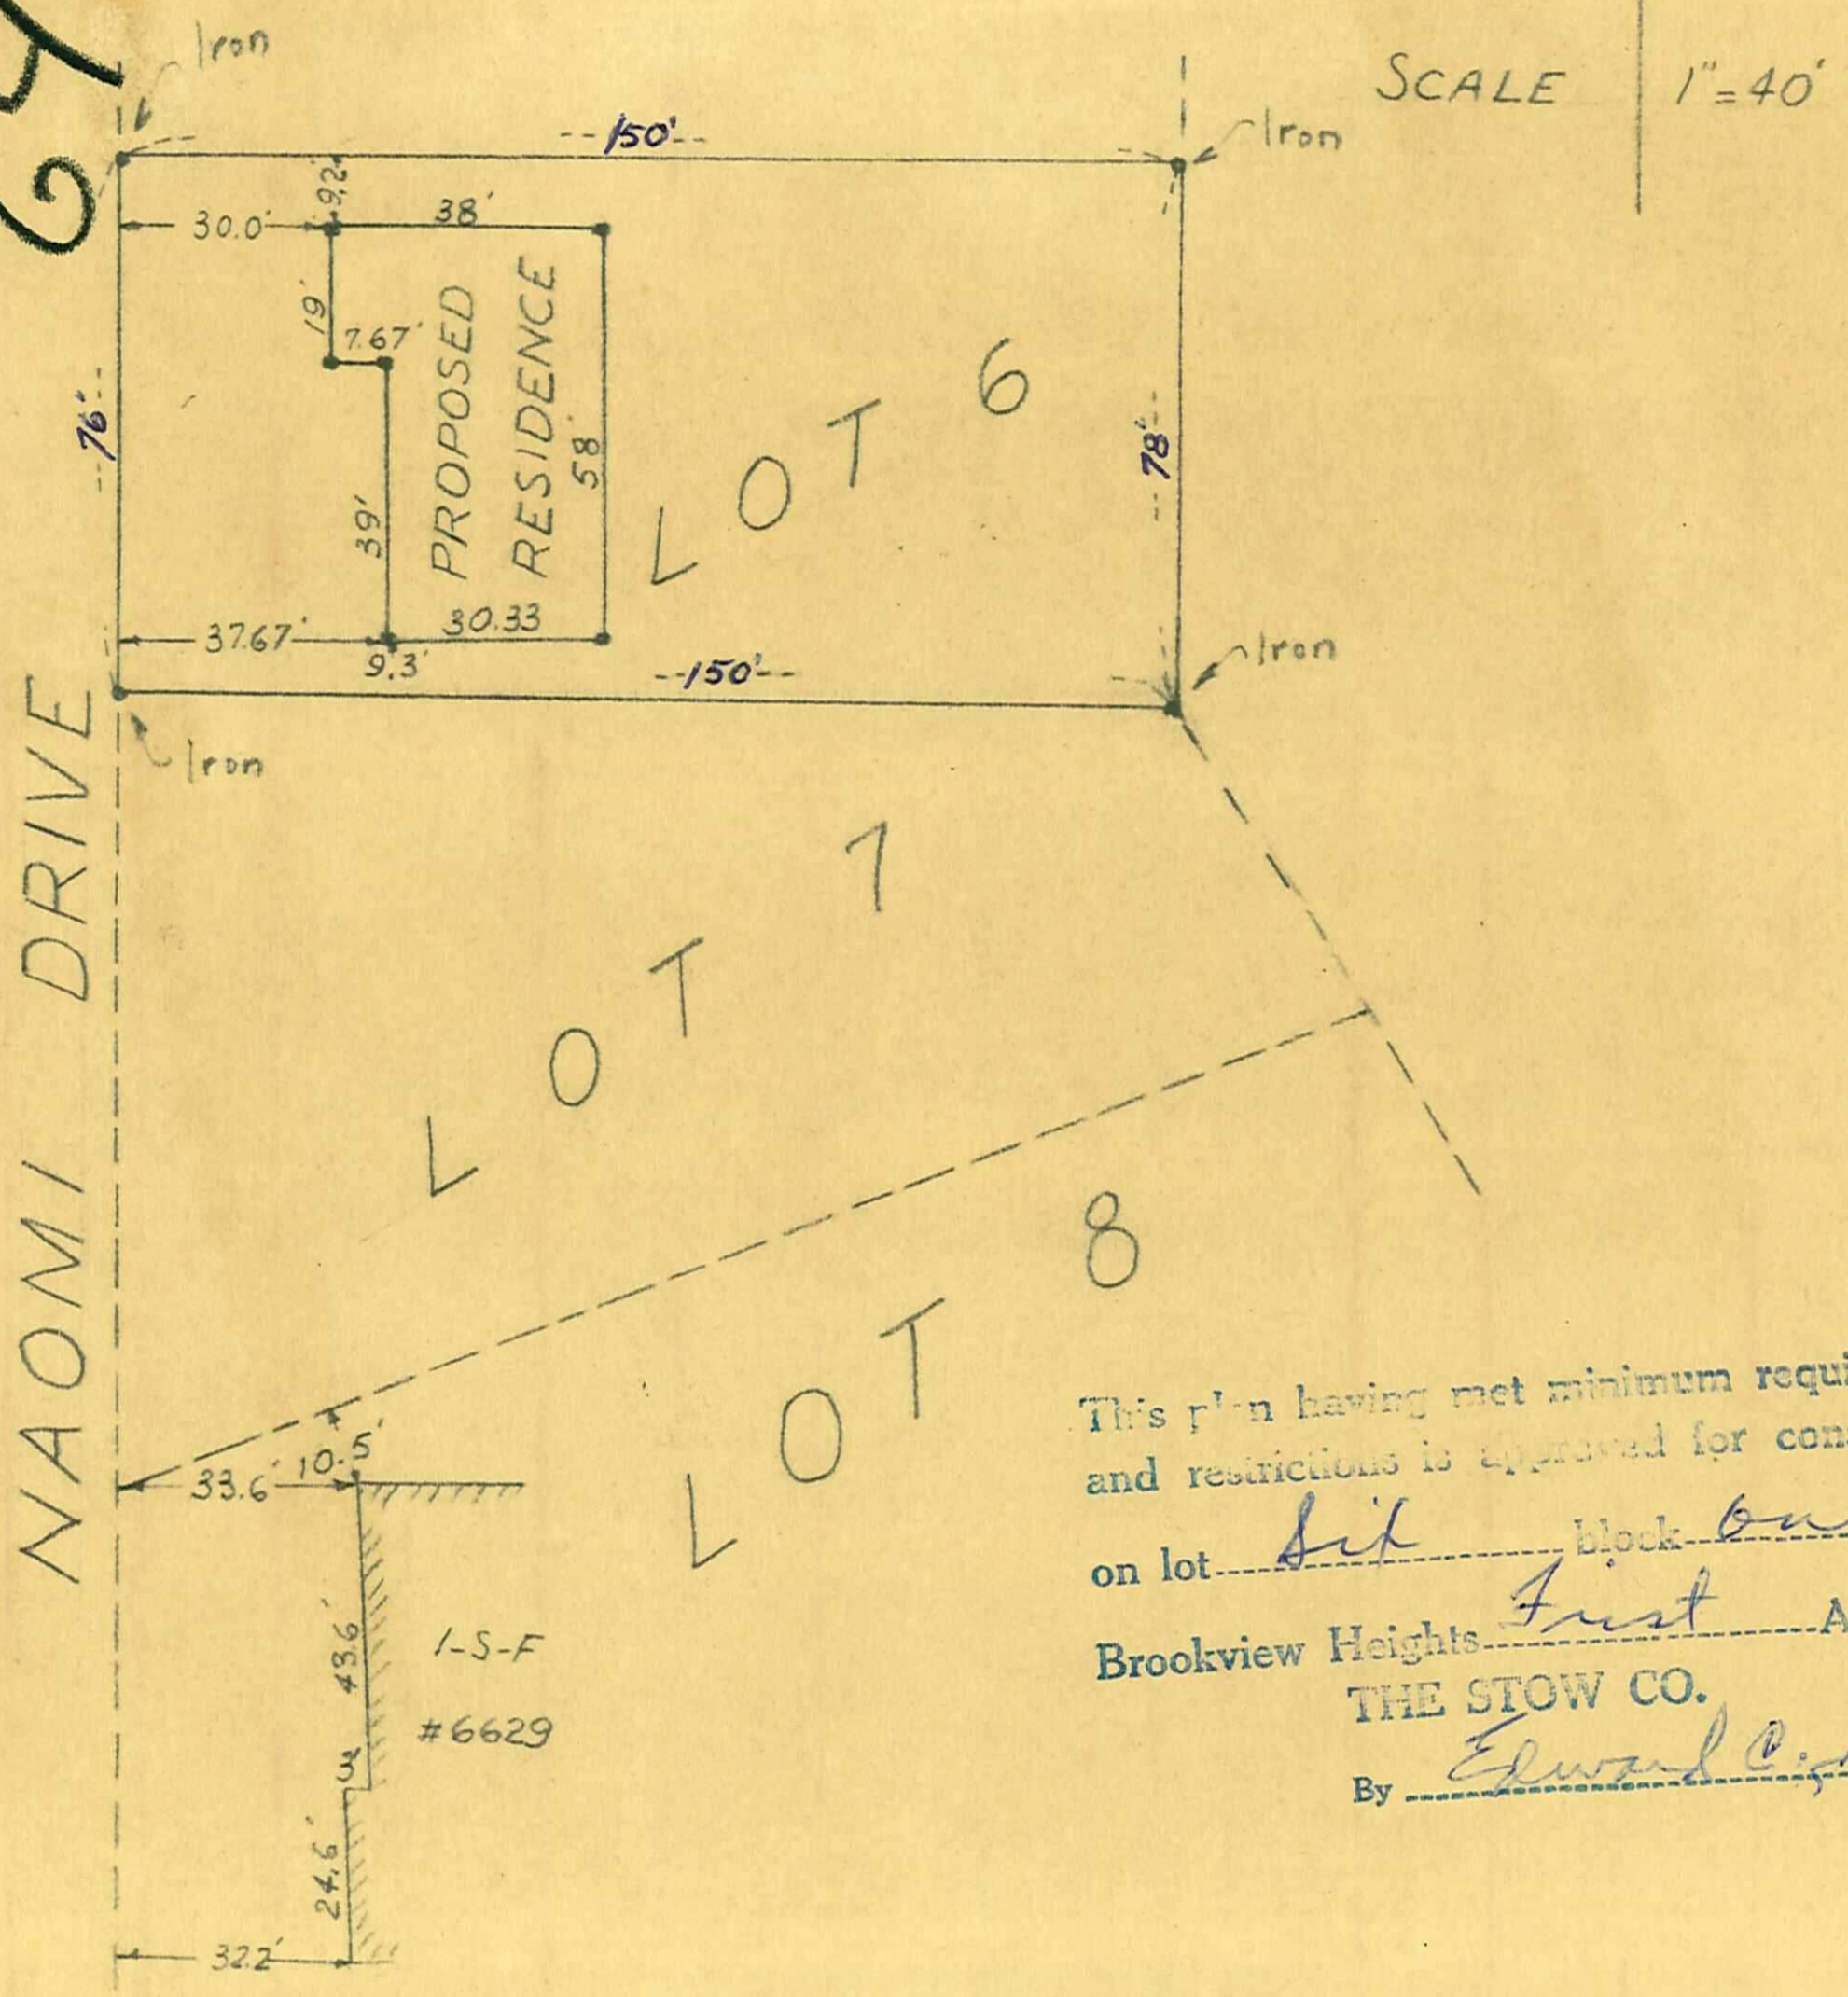

This plan having met minimum requirements and restrictions is approved for construction on lot Six block One Brookview Heights First Addition.

THE STOW CO.

By Edward C. Stow

I hereby certify that the above is a true and correct plat of a survey of:

Lot Six (6), Block One (1), BROOKVIEW HEIGHTS 1st ADDITION, Hennepin County, Minnesota.

As surveyed by me this 17th day of February 1955 A. D.

Signed C. E. Coulter
Minnesota Registration No. 2584

6621 Naomi dr 04-116-21-32-0006

SHEPPKE 122/... #3598