TOPOGRAPHICAL
PLATTING

JAMES M. HALVERSON

Land Surveyor

REGISTERED UNDER LAWS OF STATE OF MINNESOTA
PHONE PARKWAY 4-6308
2821 30TH AVE. SO. MINNEAPOLIS 6, MINN.

SURVEYOR'S CERTIFICATE

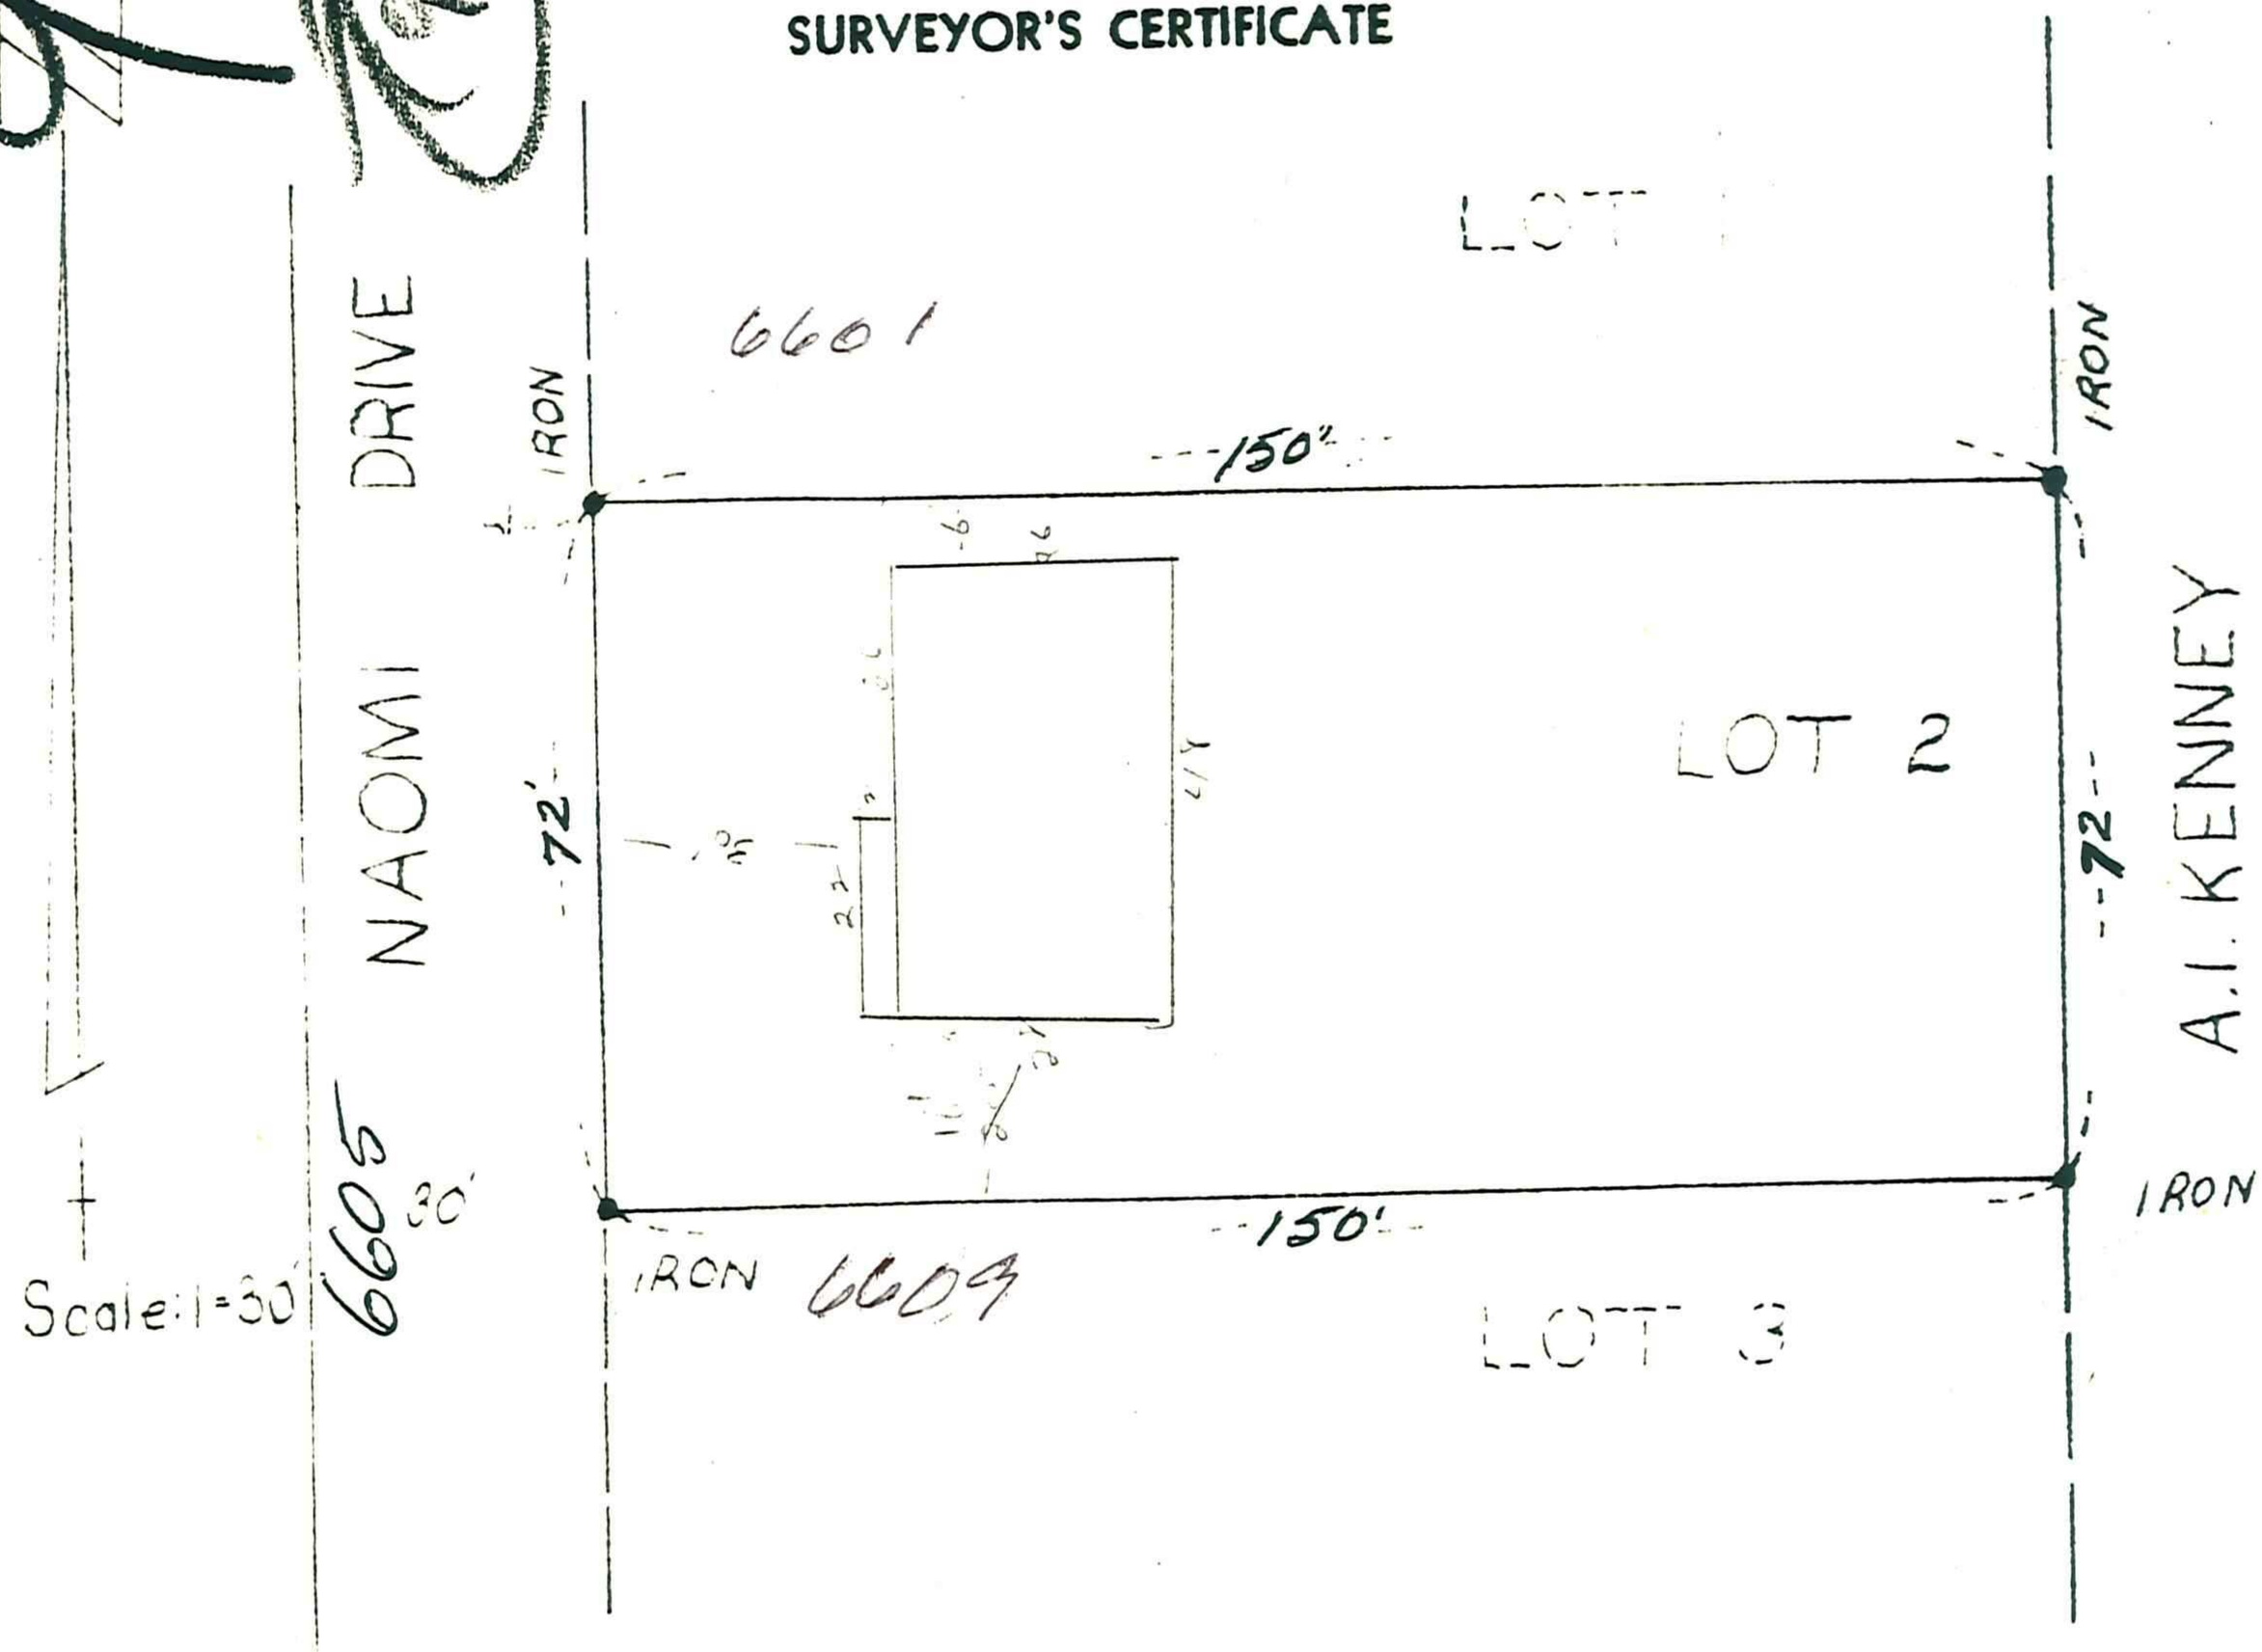

I hereby certify that this is a true and correct representation of a survey of the boundaries of:

Lot two (2), Block one (1), Brookview Heights 1st Addition, Hennepin County, Minnesota and of the location of all buildings, thereon, and all visible encroachments, if any, from or on said land.

As surveyed by me this 15th day of September 1958.

04-116-21-32-0007
6625 Naomi dr
Jim SACRISON N½ 4-116-21

SIGNED James M. Halverson
MINNESOTA REGISTRATION No. 3813