Phone: Wayzata 436

ARLEIGH C. SMITH

Registered Professional Engineer and Land Surveyor

525 Rice Street Wayzata, Minn.

cost

owner cost. 21,0

PLAT OF SURVEY

OF PROPERTY OF Okerman & Hunstad, 6639 Columbus So., Mpls., Minn

described as follows: Lot 9
Block 1
Brookview Heights 1st Add.

Scale: 1 inch = 30 feet.

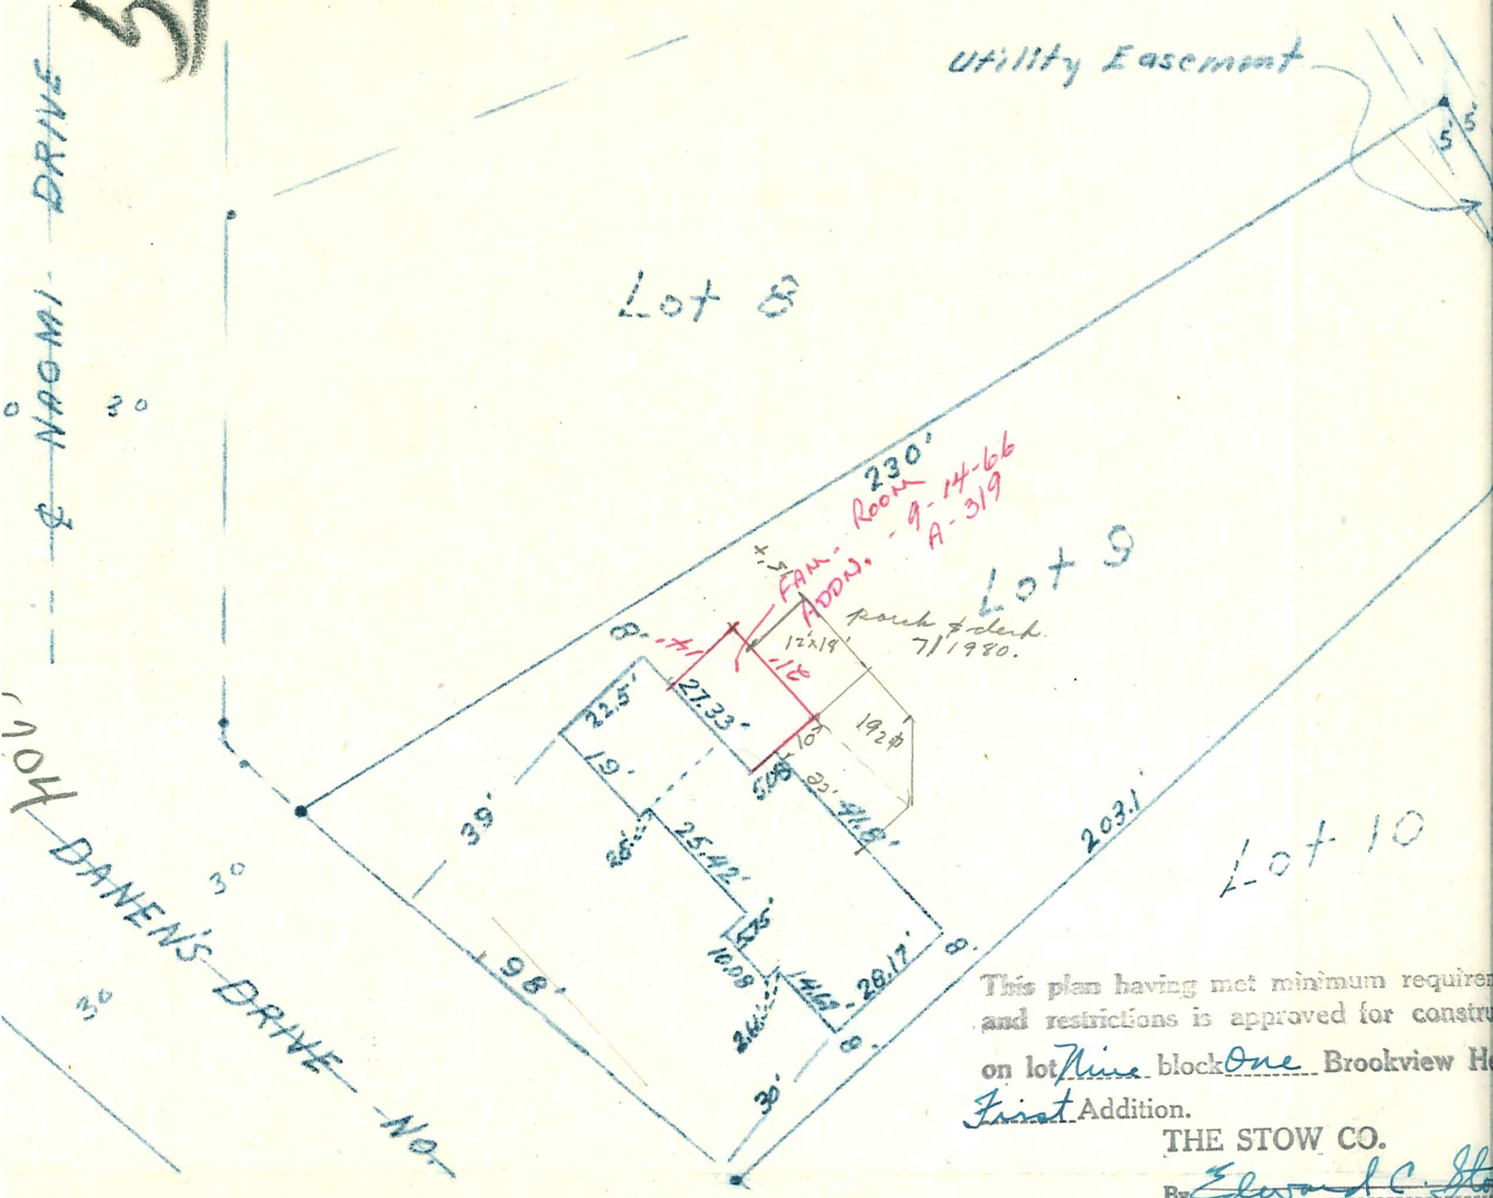

This plan having met minimum requirem
and restrictions is approved for constru
on lot Nine block One Brookview He
First Addition.

THE STOW CO.

By Edward C. Sto

CERTIFICATE OF LOCATION OF BUILDING

I hereby certify that on Feb 15, 1954 I made a survey of the proposed location of the building on the above described property and that the location of said building is correctly shown on the above plat.

Arleigh C. Smith

CERTIFICATE OF SURVEY

I hereby certify that on Feb 15, 1954 I surveyed the property described above and that the above plat is a correct representation of said survey.

Arleigh C. Smith

5204 DANENS DR