BLOCK 1, BROOKVIEW HEIGHTS 1ST ADD.

INDUSTRIAL
BUSINESS
CITY LOTS
TOPOGRAPHIC MAPPING

C. E. COULTER
LAND SURVEYOR

REGISTERED UNDER LAWS OF STATE OF MINNESOTA
LICENSED BY ORDINANCES OF CITY OF MINNEAPOLIS

3300 LYNDALE AVE. SO. MINNEAPOLIS 8, MINN.
TAYLOR 4-0370

PLATTING
FARM SURVEYS
LAKESHORE
JUDICIAL

SURVEY for JAMES SPIKA

Surveyor's Certificate

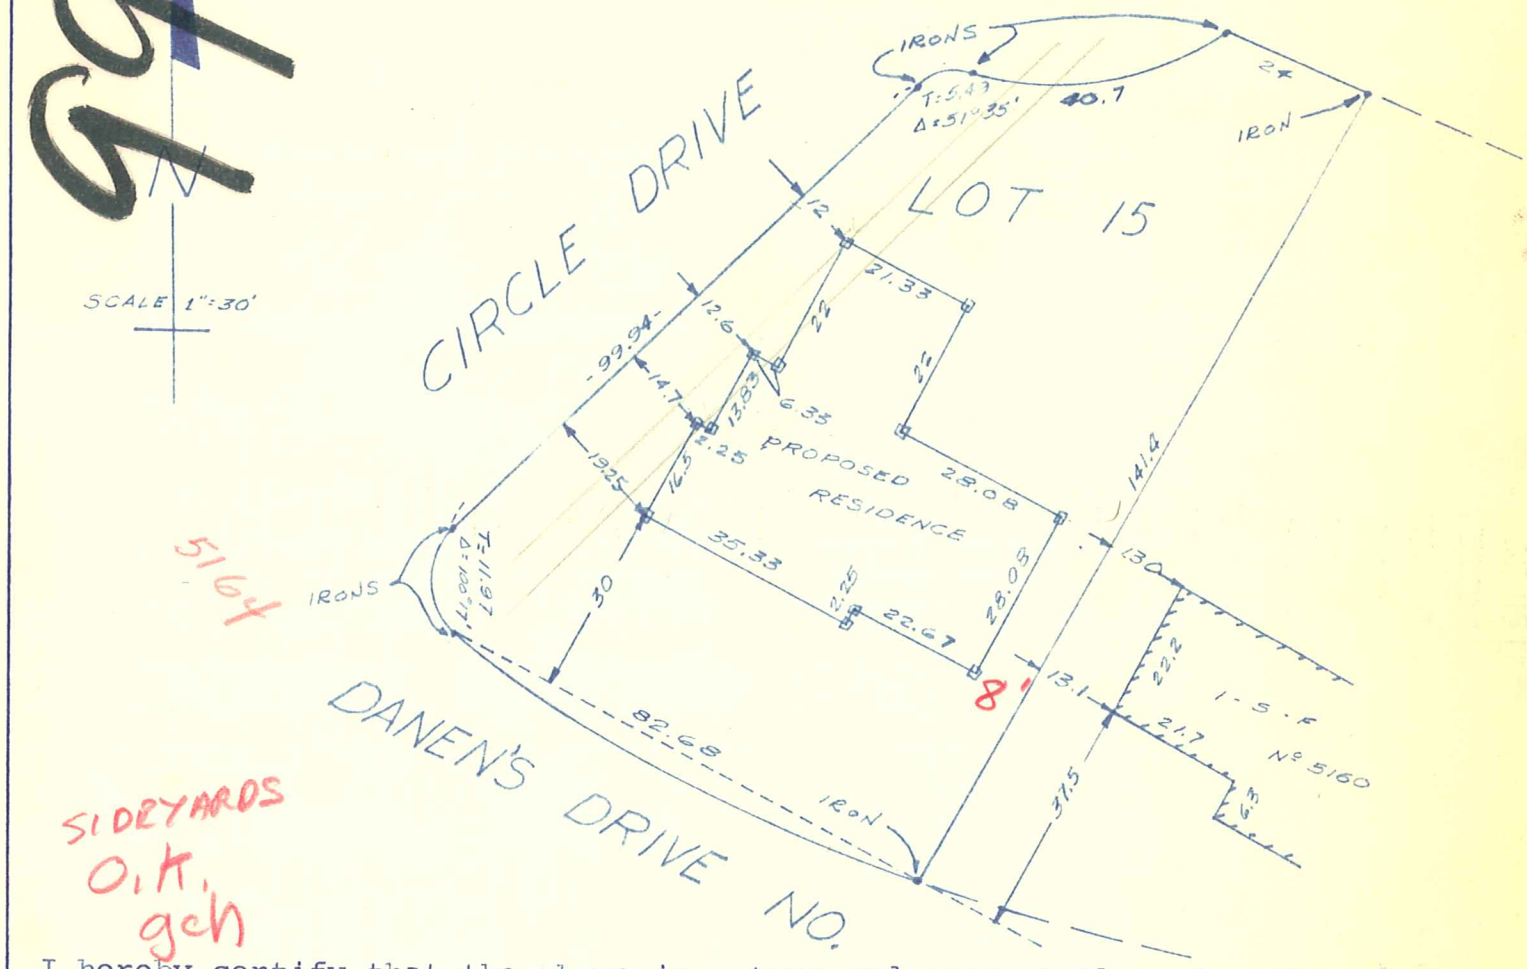

SIDEYARDS O.K. gch

I hereby certify that the above is a true and correct plat of a survey of:

Lot Fifteen (15), Block One (1), Brookview Heights First Addition, Hennepin County, Minnesota.

As surveyed by me this 1st. day of July 1959 A. D.

Signed C. E. Coulter
Minnesota Registration No. 2584

APPROVED
Kent Kuedesel
BUILDING INSPECTOR
VILLAGE OF EDINA

5727 — 332/82

5164 DANENS DR