6600 NAOMI DRIVE

Phone: GReenwood 3-8352

ARLEIGH C. SMITH

Registered Professional Engineer and Land Surveyor

16215 Wayzata Boulevard — Wayzata, Minnesota

BUILDING DEPARTMENT

AUG 2 2012

CITY OF EDINA

PLAT OF SURVEY

OF PROPERTY OF Henry Meyer

described as follows: Lot 1

Bl. 2 Brookview Heights 1st Add.

~~West 66th St~~

Scale: 1 inch _____ feet.

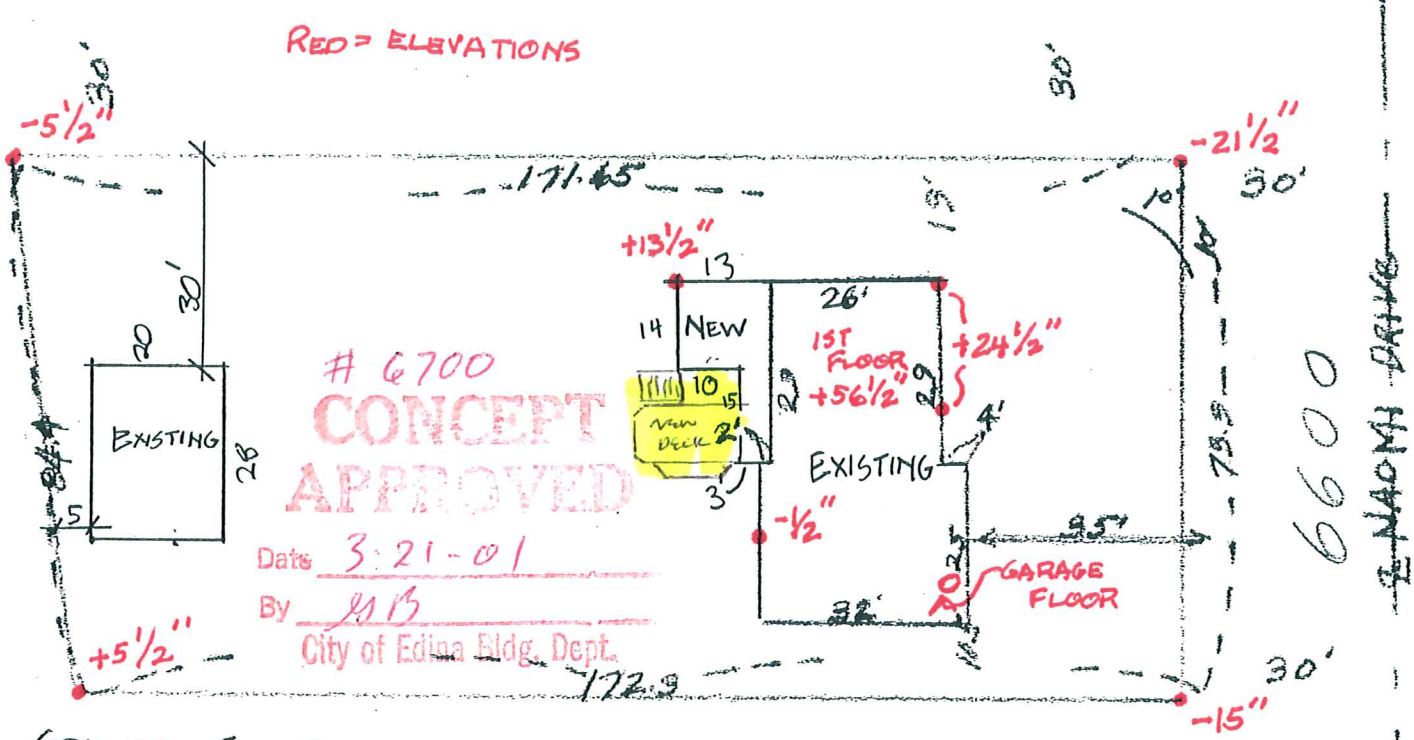

6700
CONCEPT APPROVED
Date 3-21-01
By MB
City of Edina Bldg. Dept.

GROUND COVER

NEW ≈ 257 FT²

EXIST HOUSE ≈ 1554 FT²

EXIST GARAGE ≈ 560 FT²

TOTAL ≈ 2371 FT²

LOT SIZE ≈ 12900 FT²

19% LOT COVERAGE

This plan having met minimum requirements and restrictions is approved for construction on lot One Block Two Brookview Heights First Addition.

THE STOW CO.

By Edward C. Stow

CERTIFICATE OF LOCATION OF BUILDING

I hereby certify that on March 19, 1958 I made a survey of the proposed location of the building on the above described property and that the location of said building is correctly shown on the above plat.

Arleigh C. Smith

CERTIFICATE OF SURVEY

I hereby certify that on March 19, 1958 I surveyed the property described above and that the above plat is a correct representation of said survey.

6600 NAOMI #116210

Arleigh C. Smith

04-116-21-32-0017
6600 Naomi dr