Phone: GReenwood 3-8352

ARLEIGH C. SMITH

Registered Professional Engineer and Land Surveyor

16215 Wayzata Boulevard Wayzata, Minnesota

PLAT OF SURVEY

OF PROPERTY OF Henry Meyer 5180 Circle Dr. Mpls.

described as follows: Lot 2

Block 2

Brookview Heights 1st Add.

Scale: 1 inch 30 feet.

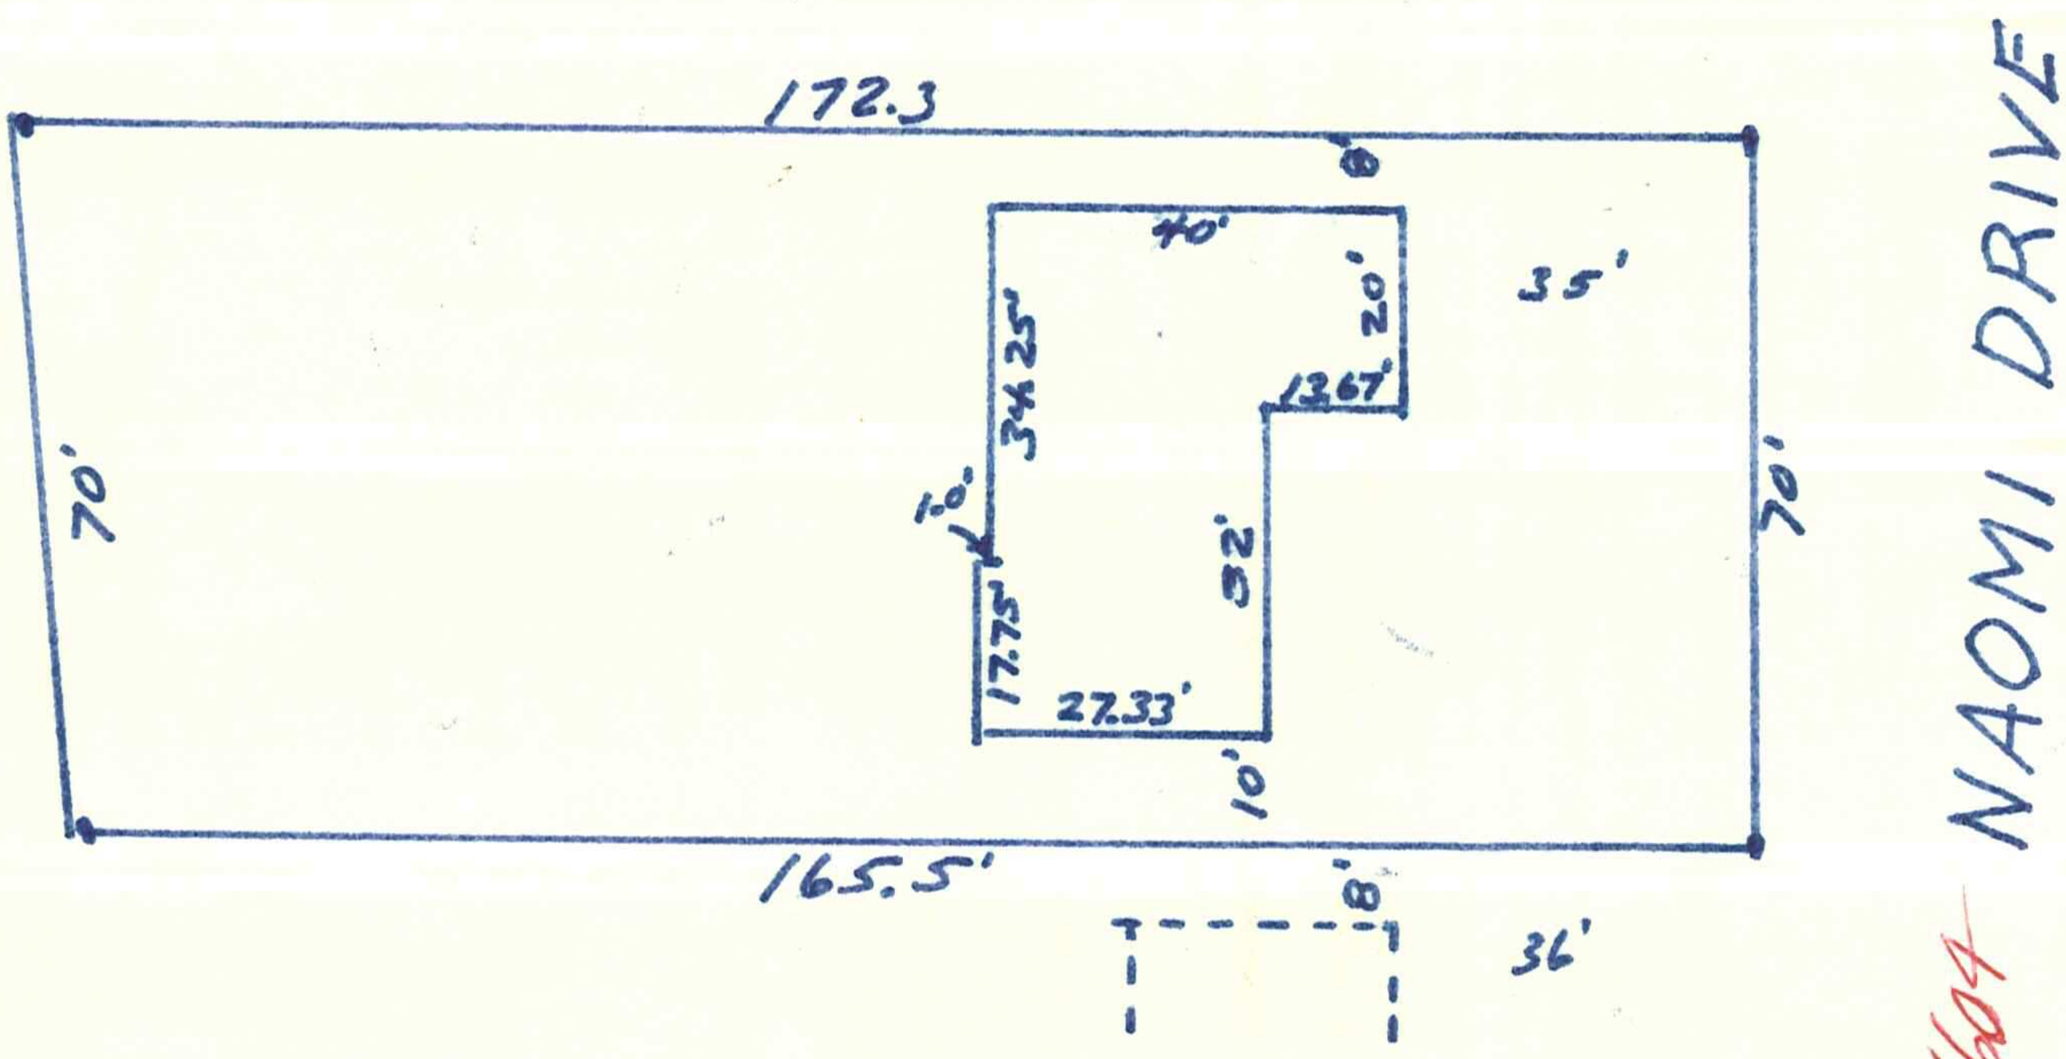

6604

04-116-21-32-0018

6604 Naomi dr

CERTIFICATE OF LOCATION OF BUILDING

I hereby certify that on Oct 22, 1957 I made a survey of the proposed location of the building on the above described property and that the location of said building is correctly shown on the above plat.

Arleigh C Smith

CERTIFICATE OF SURVEY

I hereby certify that on Oct 22, 1957 I surveyed the property described above and that the above plat is a correct representation of said survey.

Arleigh C Smith