Phone: Wayzata 436

ARLEIGH C. SMITH

Registered Professional Engineer and Land Surveyor

525 Rice Street Wayzata, Minn.

4-116-21
Edina

PLAT OF SURVEY

OF PROPERTY OF Orset M. Spande, 6805 Normandale, Edina, Minn.

described as follows: Lot 3
Block 4
Brookview Heights 1st Add

Scale: 1 inch = 30 feet.

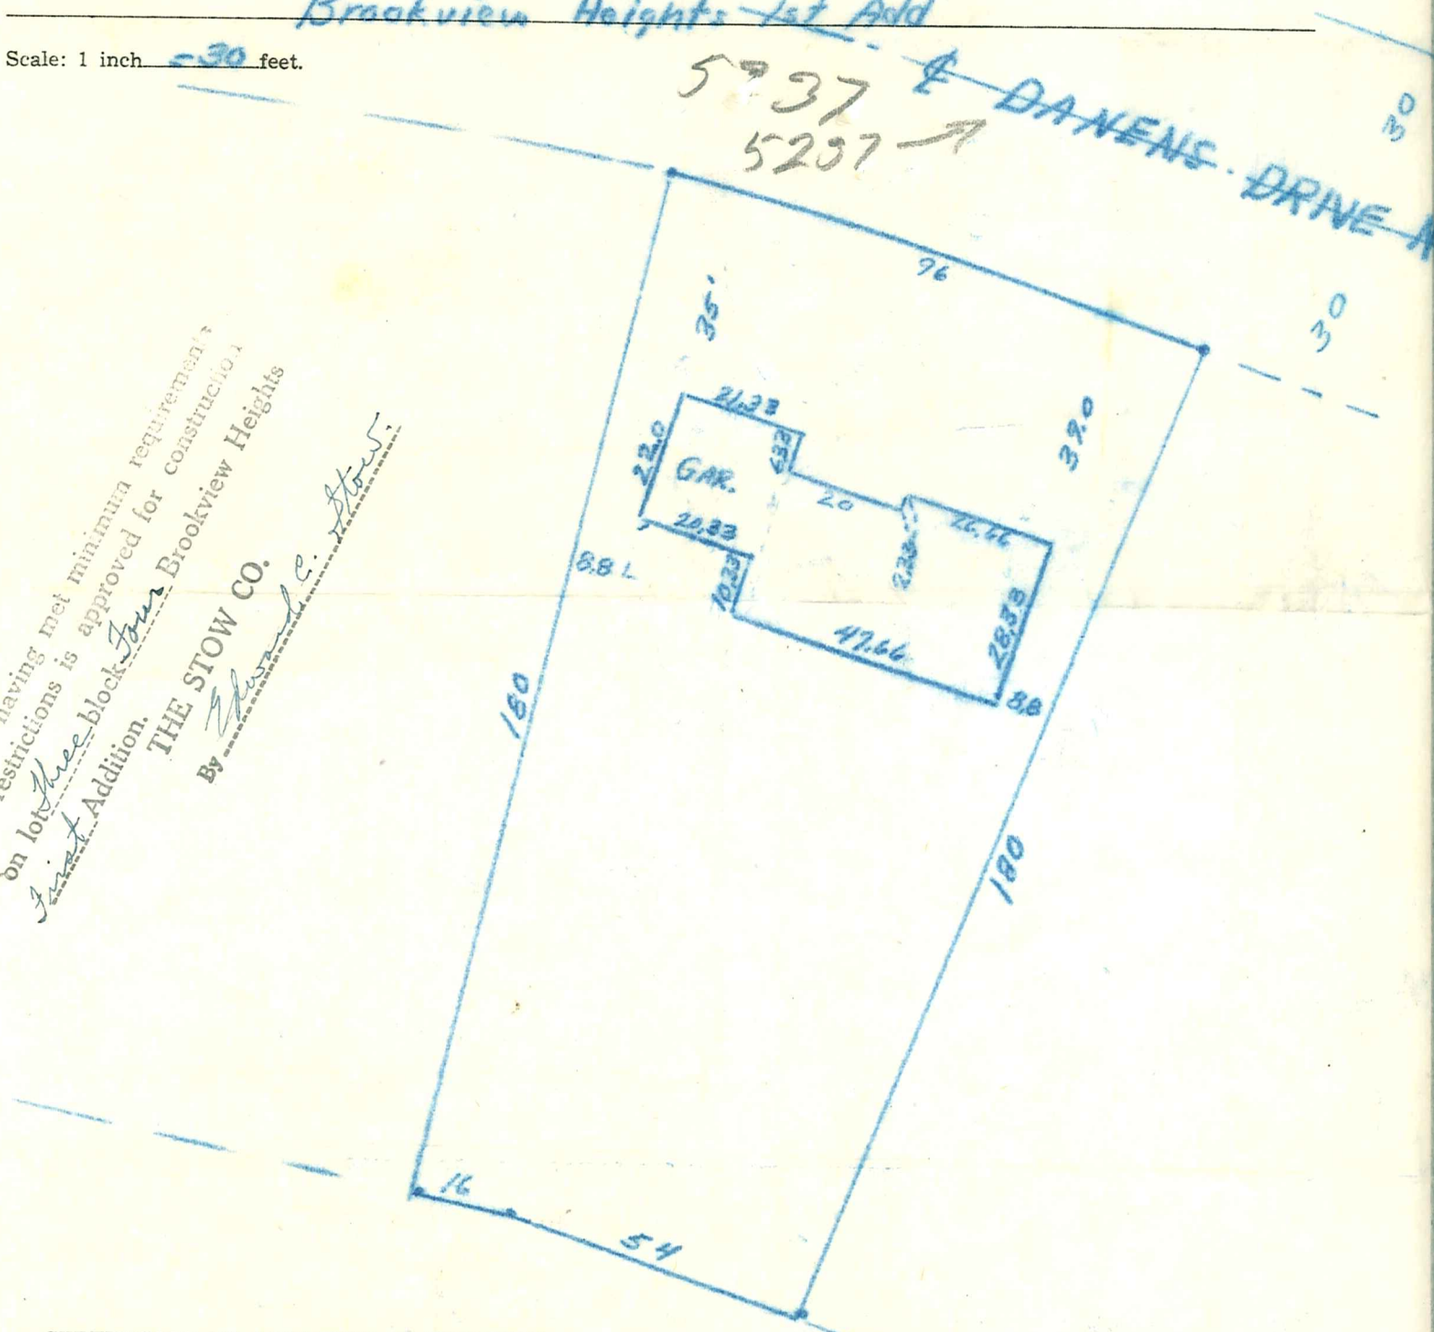

This plan having met minimum requirements and restrictions is approved for construction on lot three block four Brookview Heights First Addition.
THE STOW CO.
By Edward C. Stow

CERTIFICATE OF LOCATION OF BUILDING

I hereby certify that on Feb 1, 1953 I made a survey of the proposed location of the building on the above described property and that the location of said building is correctly shown on the above plat.

Arleigh C. Smith

CERTIFICATE OF SURVEY

I hereby certify that on Feb 1, 1953 I surveyed the property described above and that the above plat is a correct representation of said survey.

Arleigh C. Smith

5237 DAWENS DR