Phone: GReenwood 3-8352

ARLEIGH C. SMITH

Registered Professional Engineer and Land Surveyor

16215 Wayzata Boulevard Wayzata, Minnesota

PLAT OF SURVEY

OF PROPERTY OF OREST M. SPANDE Normandale Rd, Mpls, Minn

described as follows: Lot 8 Block 4

BROOKVIEW HEIGHTS 1st ADD

Scale: 1 inch =30 feet.

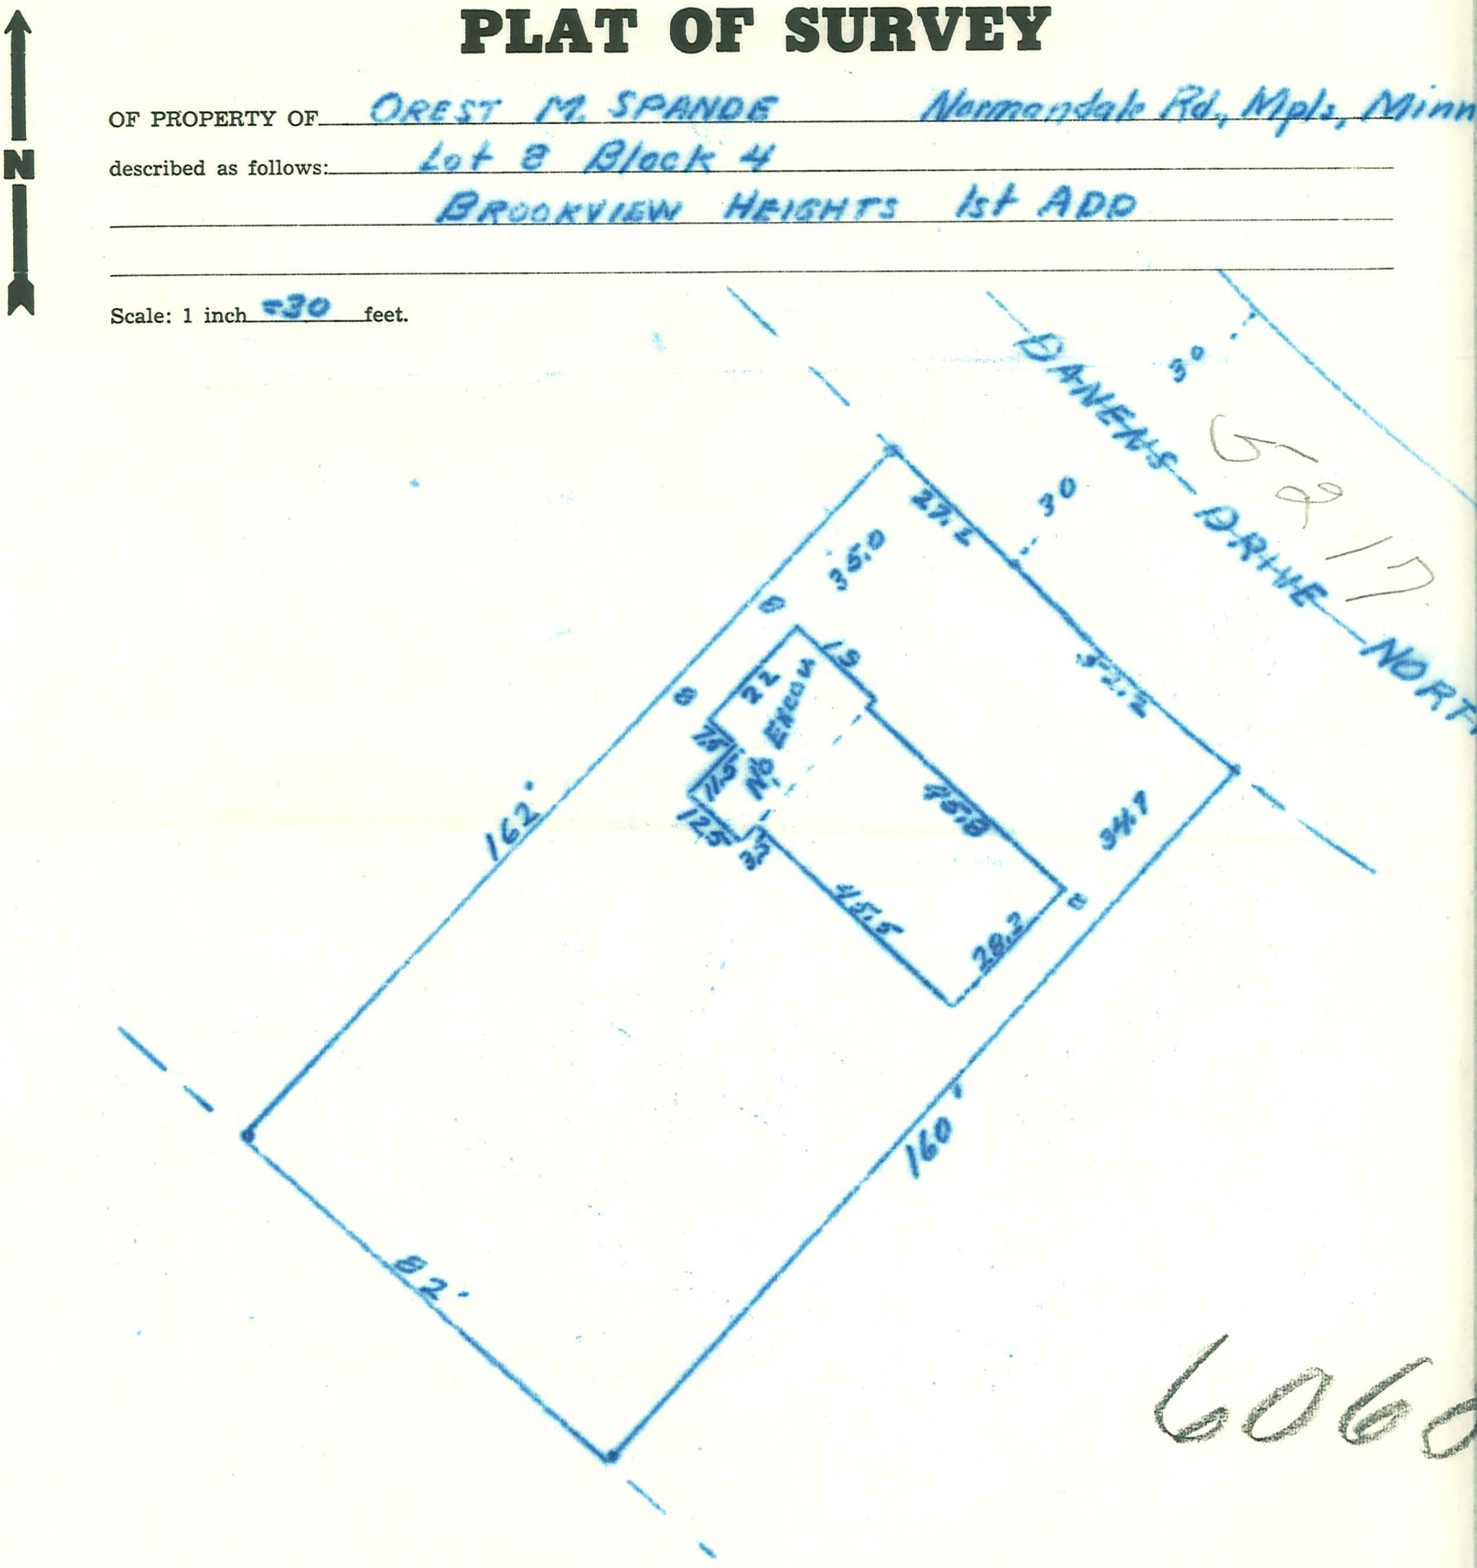

CERTIFICATE OF LOCATION OF BUILDING

I hereby certify that on Aug 4, 1954 I made a survey of the proposed location of the building on the above described property and that the location of said building is correctly shown on the above plat.

Arleigh C Smith

CERTIFICATE OF SURVEY

I hereby certify that on Aug 4, 1954 I surveyed the property described above and that the above plat is a correct representation of said survey.

Arleigh C Smith

5217 DANENS DR