CERTIFICATE OF SURVEY

Larry R. Couture, Pres.
8710 DUPONT AVENUE SOUTH
BLOOMINGTON, MINN 55420
888 2084

LAND SURVEYORS

Survey for:
CRASK HOMES & DESIGN

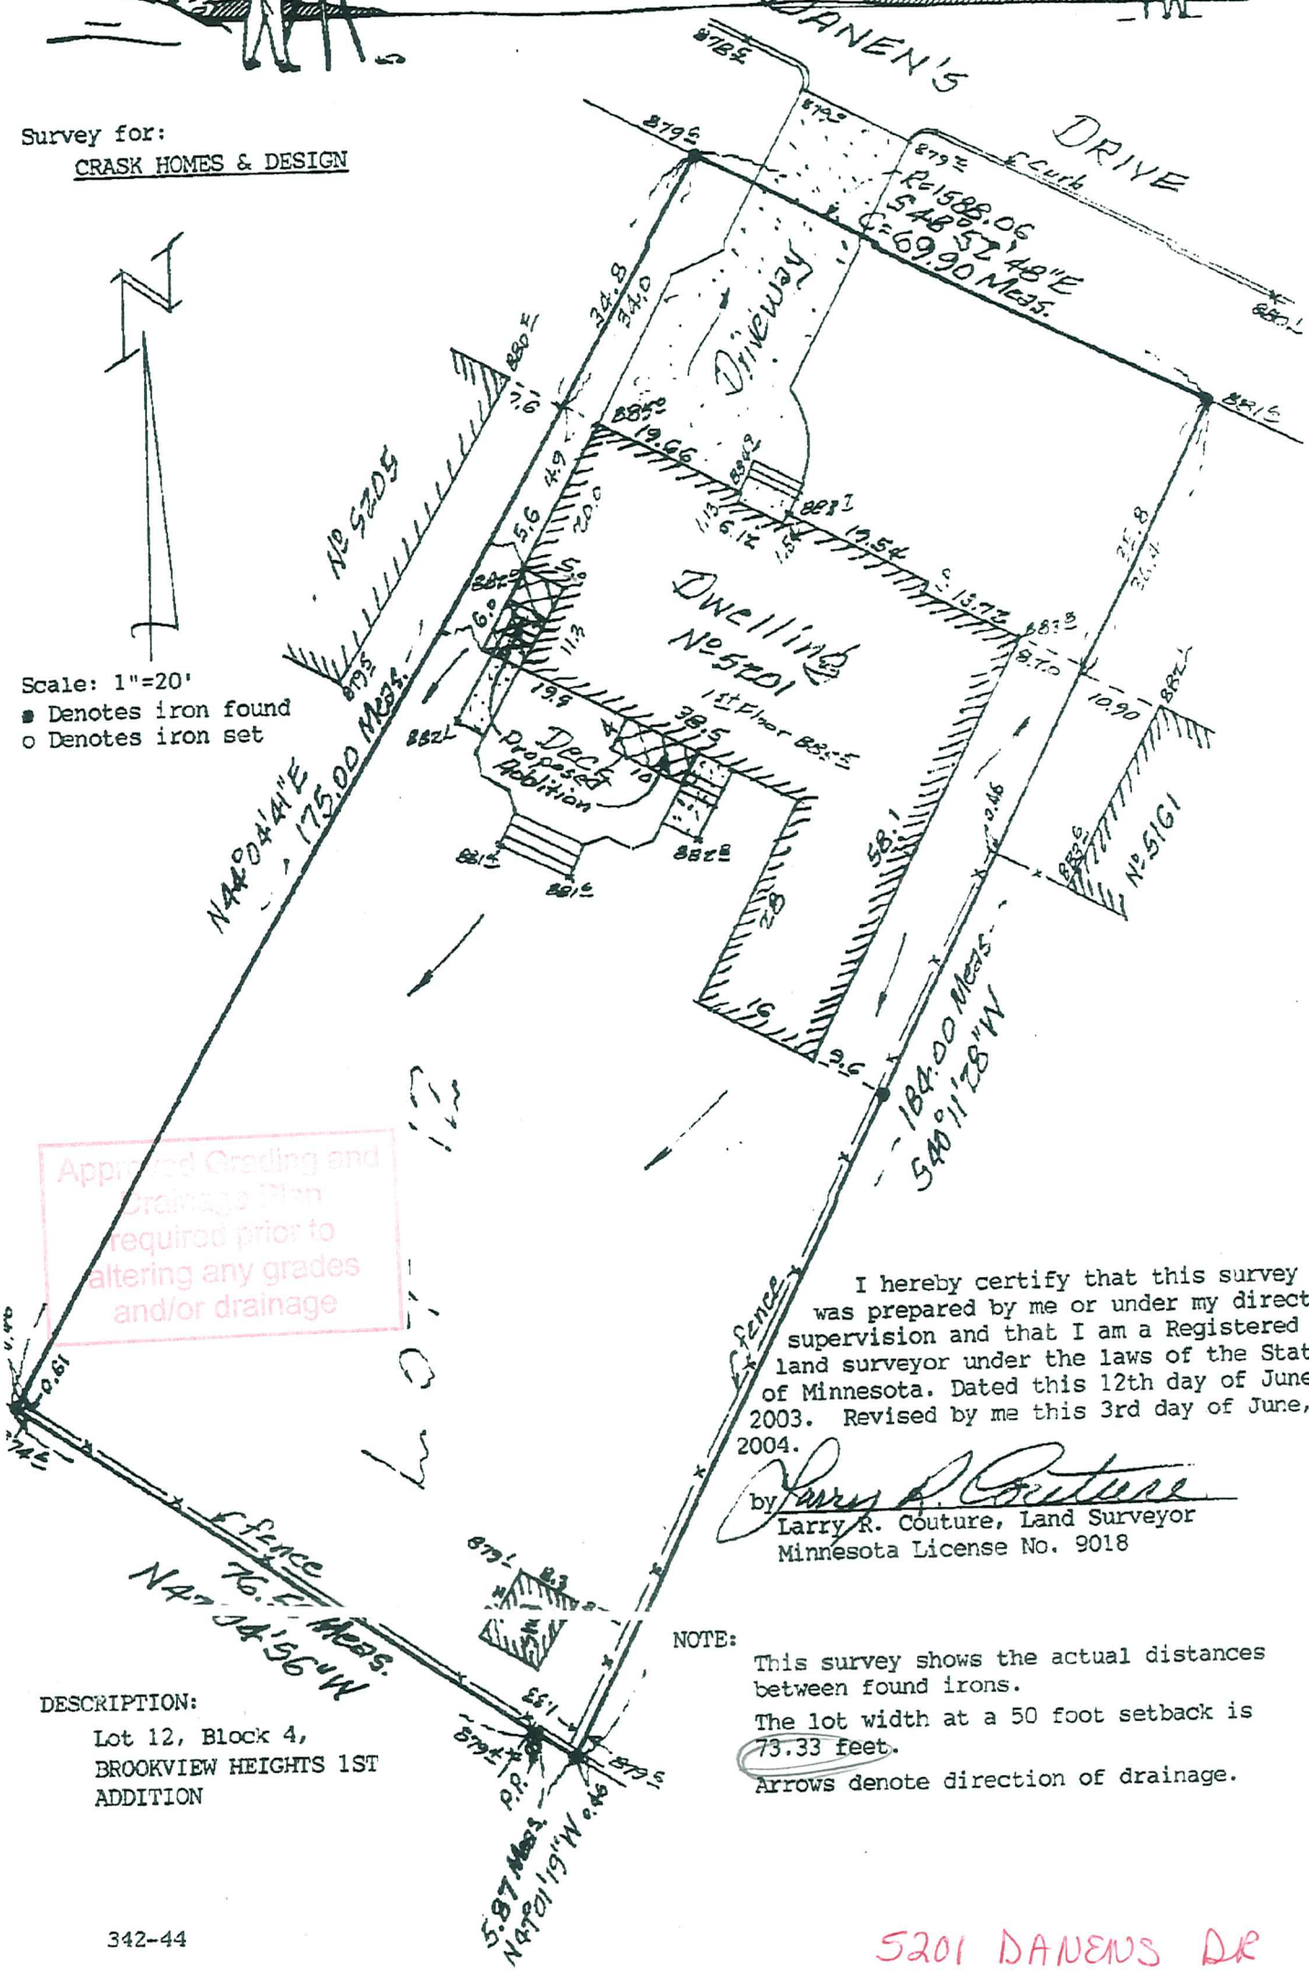

Approved Grading and Drainage Plan required prior to altering any grades and/or drainage

I hereby certify that this survey was prepared by me or under my direct supervision and that I am a Registered land surveyor under the laws of the State of Minnesota. Dated this 12th day of June, 2003. Revised by me this 3rd day of June, 2004.

by Larry R. Couture
Larry R. Couture, Land Surveyor
Minnesota License No. 9018

NOTE:
This survey shows the actual distances between found irons.
The lot width at a 50 foot setback is 73.33 feet.
Arrows denote direction of drainage.

DESCRIPTION:
Lot 12, Block 4,
BROOKVIEW HEIGHTS 1ST ADDITION

342-44

5201 DANENS DR