Phone: Wayzata 436

ARLEIGH C. SMITH

Registered Professional Engineer and Land Surveyor

525 Rice Street Wayzata, Minn.

5596

PLAT OF SURVEY

OF PROPERTY OF ORSET M. SPANDE, 6805 Normandale Rd., Mpls., M

described as follows: Lot 12

Block 4

Brookview Heights, 1st Add.

Scale: 1 inch = 30' feet.

This plan having met minimum requirements and restrictions is approved for construction on lot 12 block 4 Brookview Heights First Addition.

THE STOW CO.

By Edward C. Stow

12/11/53

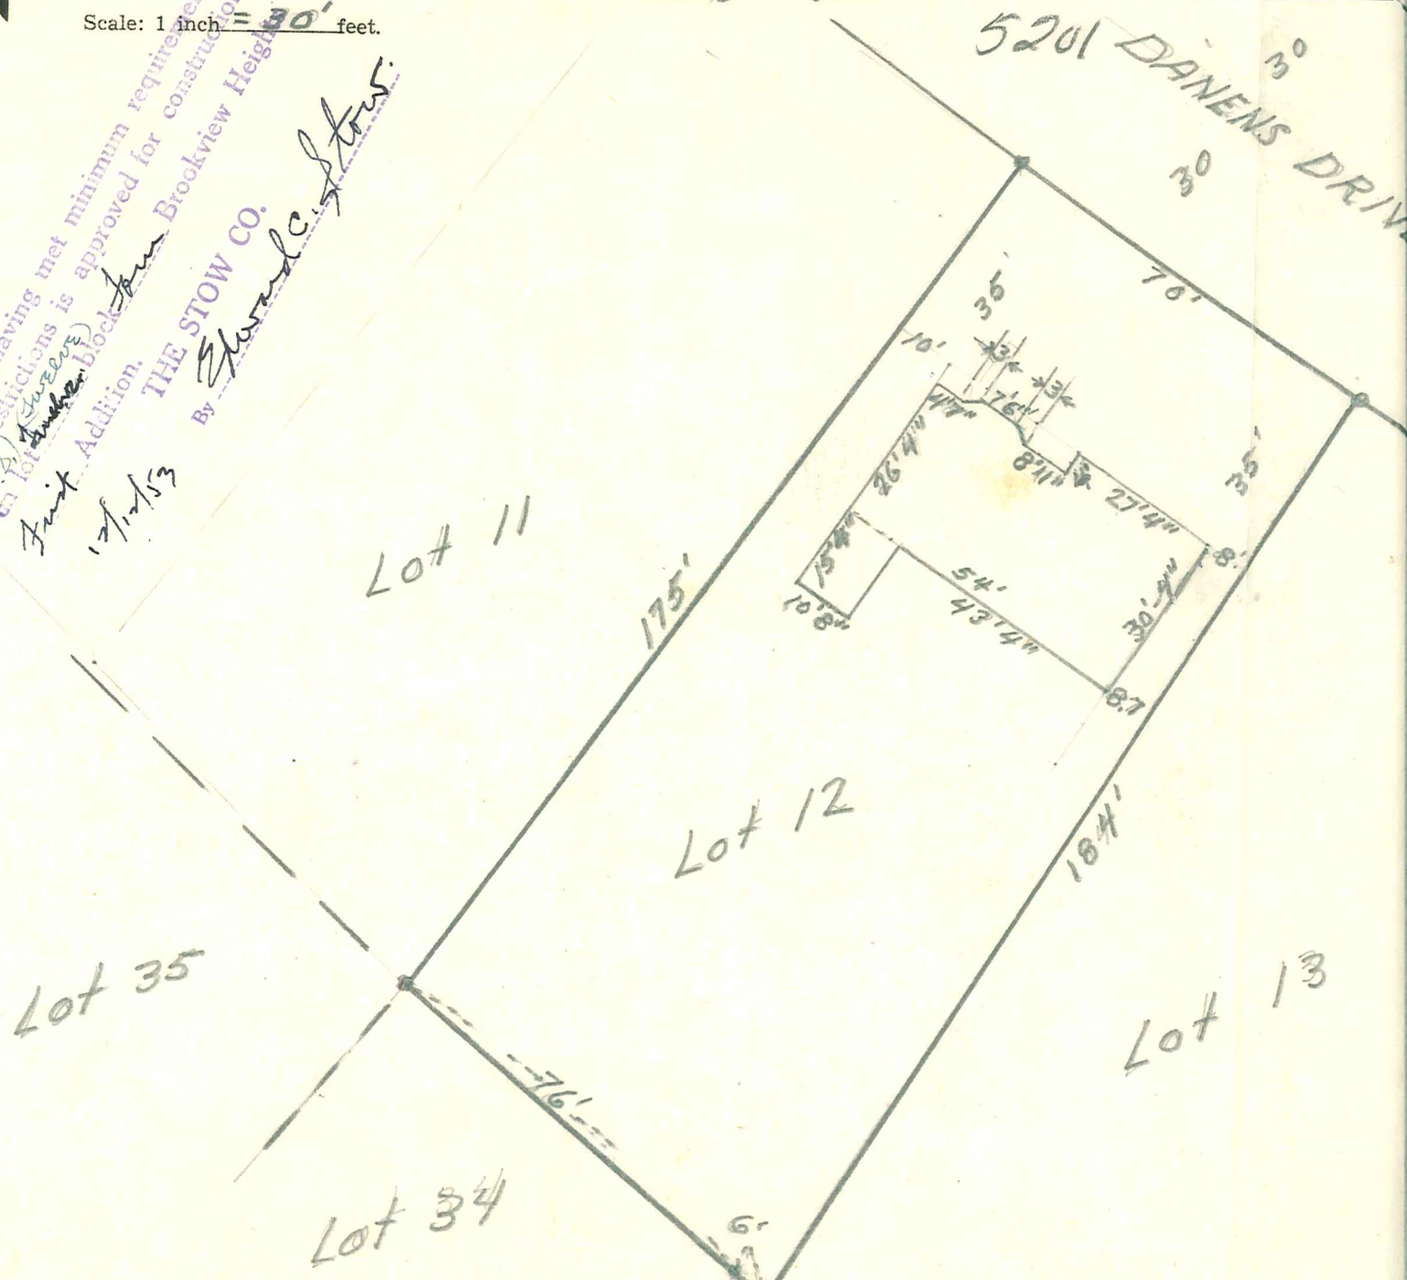

CERTIFICATE OF LOCATION OF BUILDING

I hereby certify that on Dec 11, 1953 I made a survey of the proposed location of the building on the above described property and that the location of said building is correctly shown on the above plat.

Arleigh C. Smith
Geo. Brown

CERTIFICATE OF SURVEY

I hereby certify that on Dec 11, 1953 I surveyed the property described above and that the above plat is a correct representation of said survey.

Arleigh C. Smith
Geo. Brown

5201 DANENS