Certificate of Survey

~ for ~

JIM TUCKER
5200 Meadow Ridge
Edina, Minnesota 55439

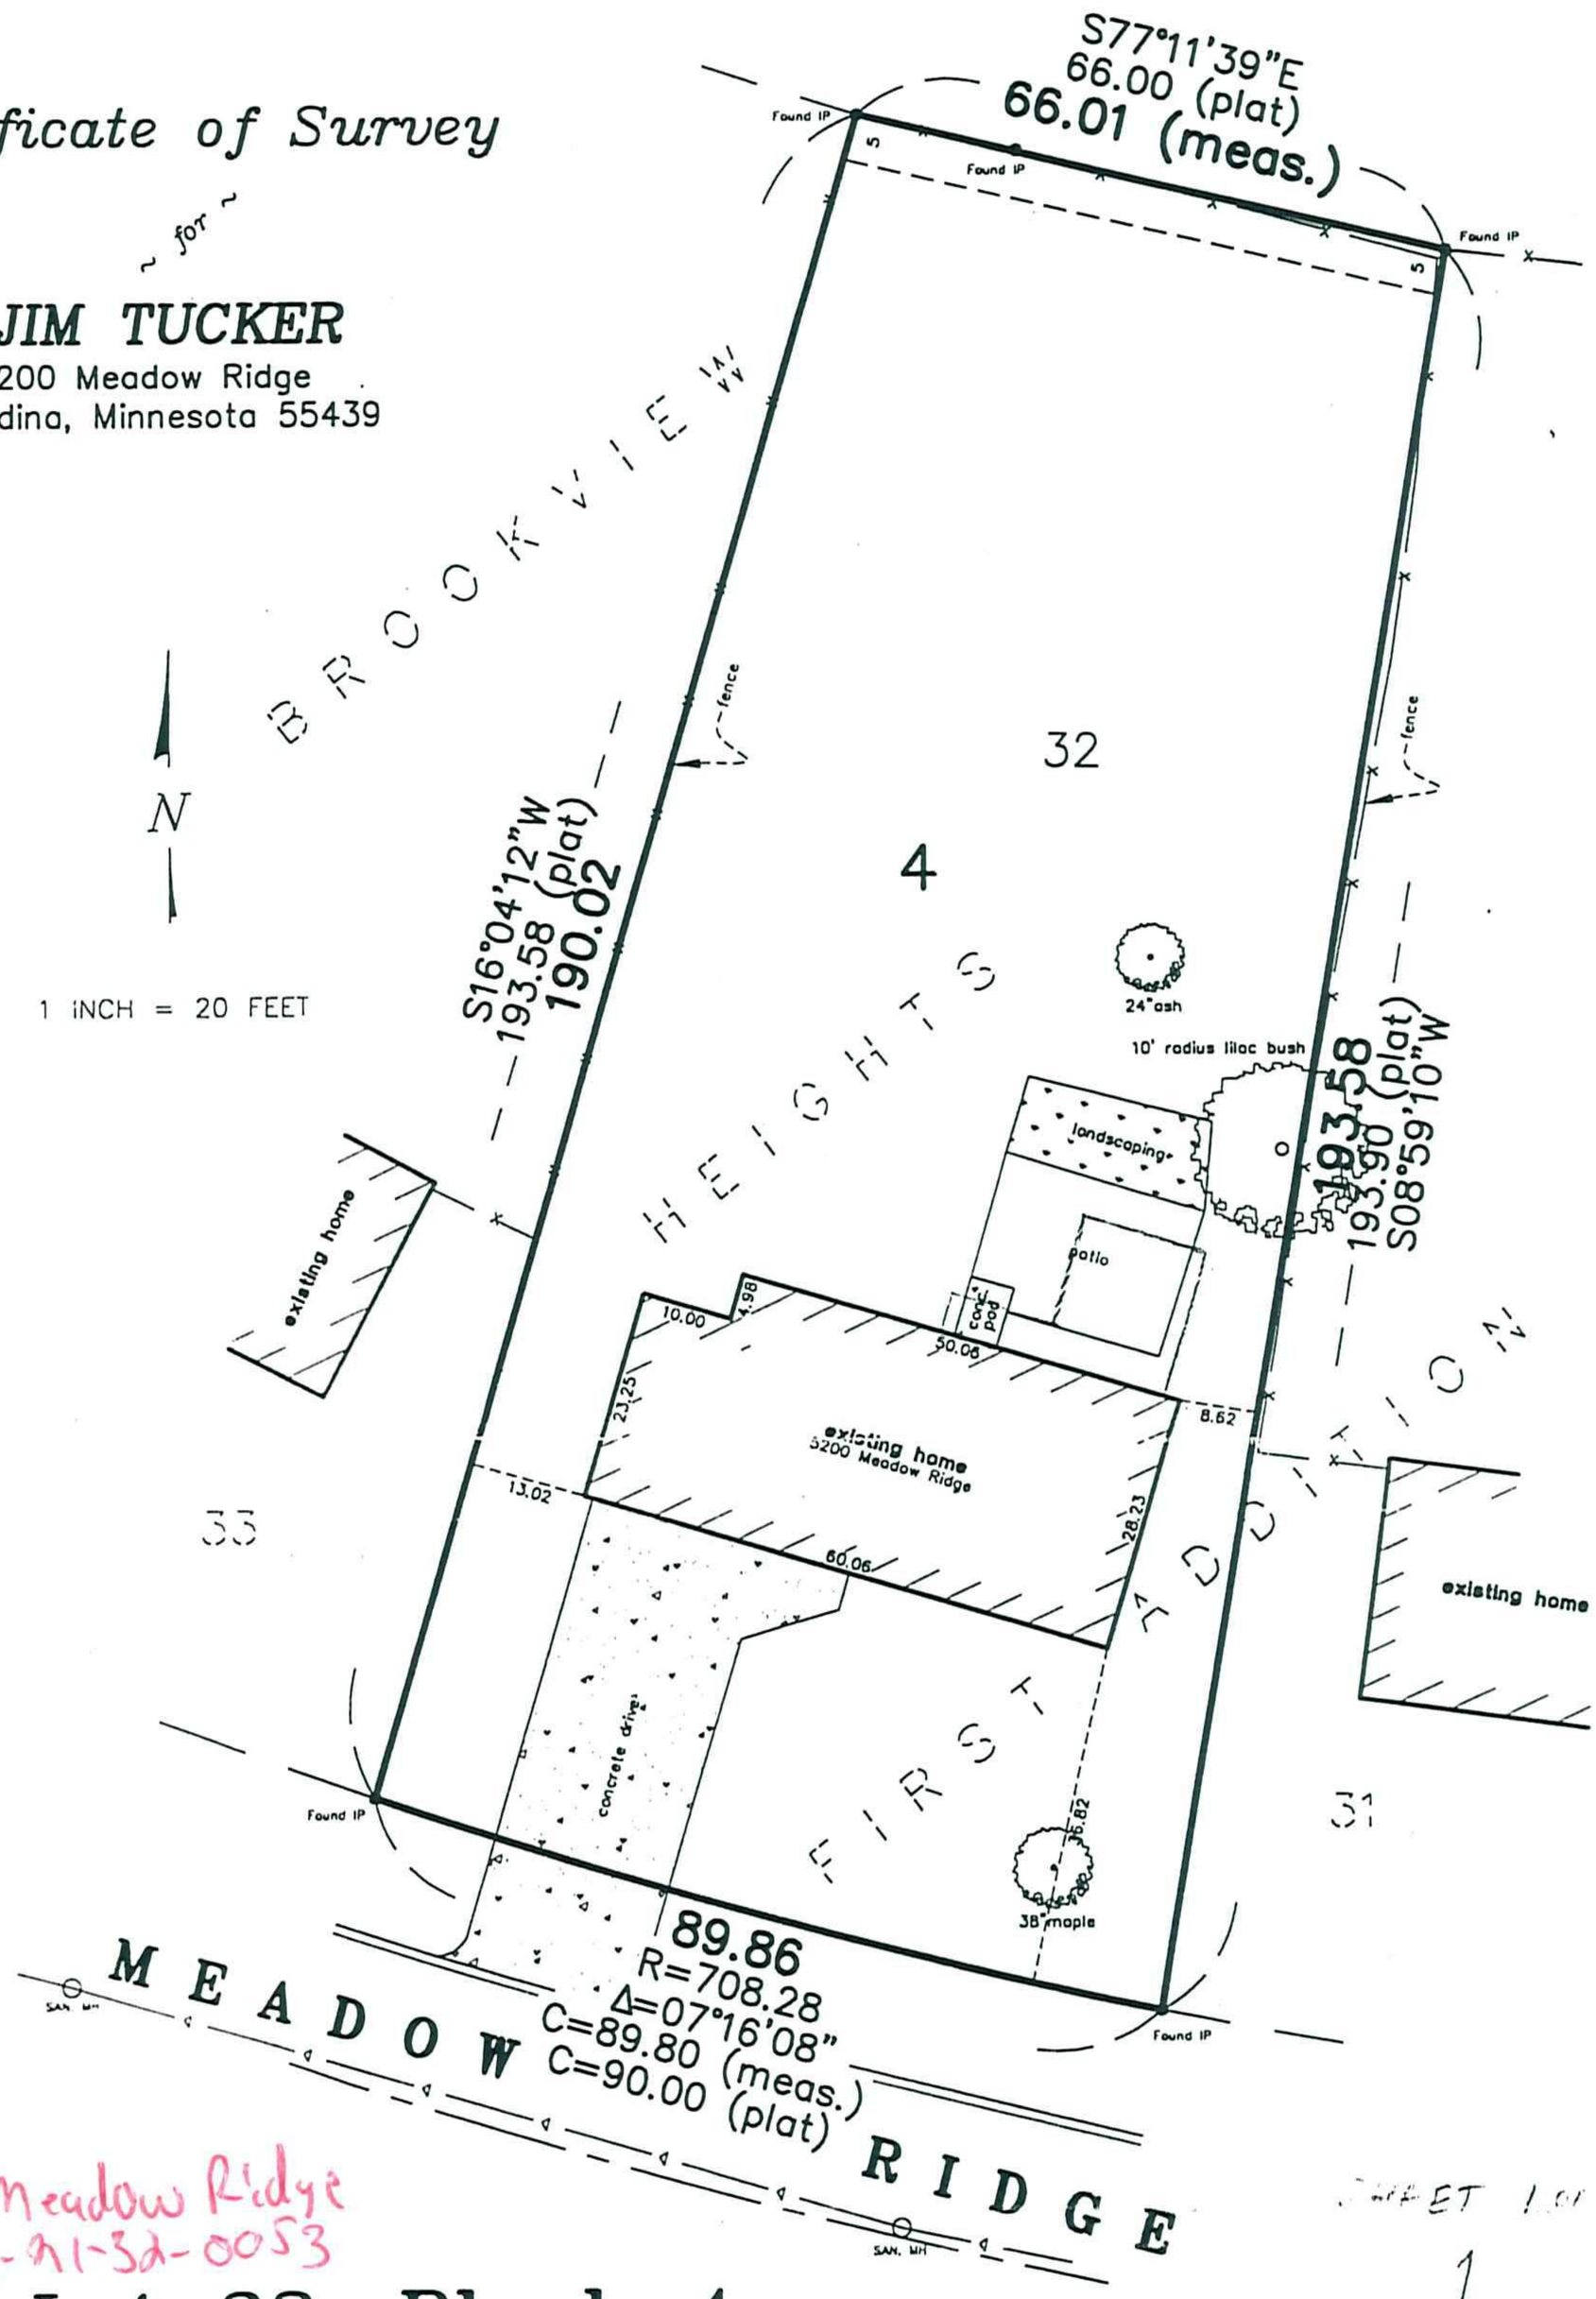

5200 Meadow Ridge
04-116-21-32-0053

SHEET 1 OF 5

1

Lot 32, Block 4
BROOKVIEW HEIGHTS FIRST ADDITION

HENNEPIN COUNTY, MINNESOTA

Subject to easements of record, if any.

LEGEND

● = Iron monument found
= Denotes drainage & utility easement

BOOK 602 PAGE 11-12
Drawing File: 2000-436-M.DWG
Project No. 2000-436-M

I hereby certify that this survey, plan or report was prepared by me or under my direct supervision and that I am a duly Registered Land Surveyor under the laws of the State of Minnesota.

Gary C. Huber, MN License No. 22036

September 7, 2000
Date

RLK KUUSISTO LTD EST. 1969

RLK – Kuusisto, Ltd.
6110 Blue Circle Dr.
Suite #100
Minnetonka, Mn.
55343

(612) 933-0972
Fax: (612) 933-1153