Phone: GReenwood 3-8352

# ARLEIGH C. SMITH

**Registered Professional Engineer and Land Surveyor**

16215 Wayzata Boulevard Wayzata, Minnesota

# PLAT OF SURVEY

OF PROPERTY OF Roy. E. Olson 157 Holly Road. Hopkins.

described as follows: Lot 40
Blk 4
Brookview Heights 1st Add.

Scale: 1 inch 30 feet.

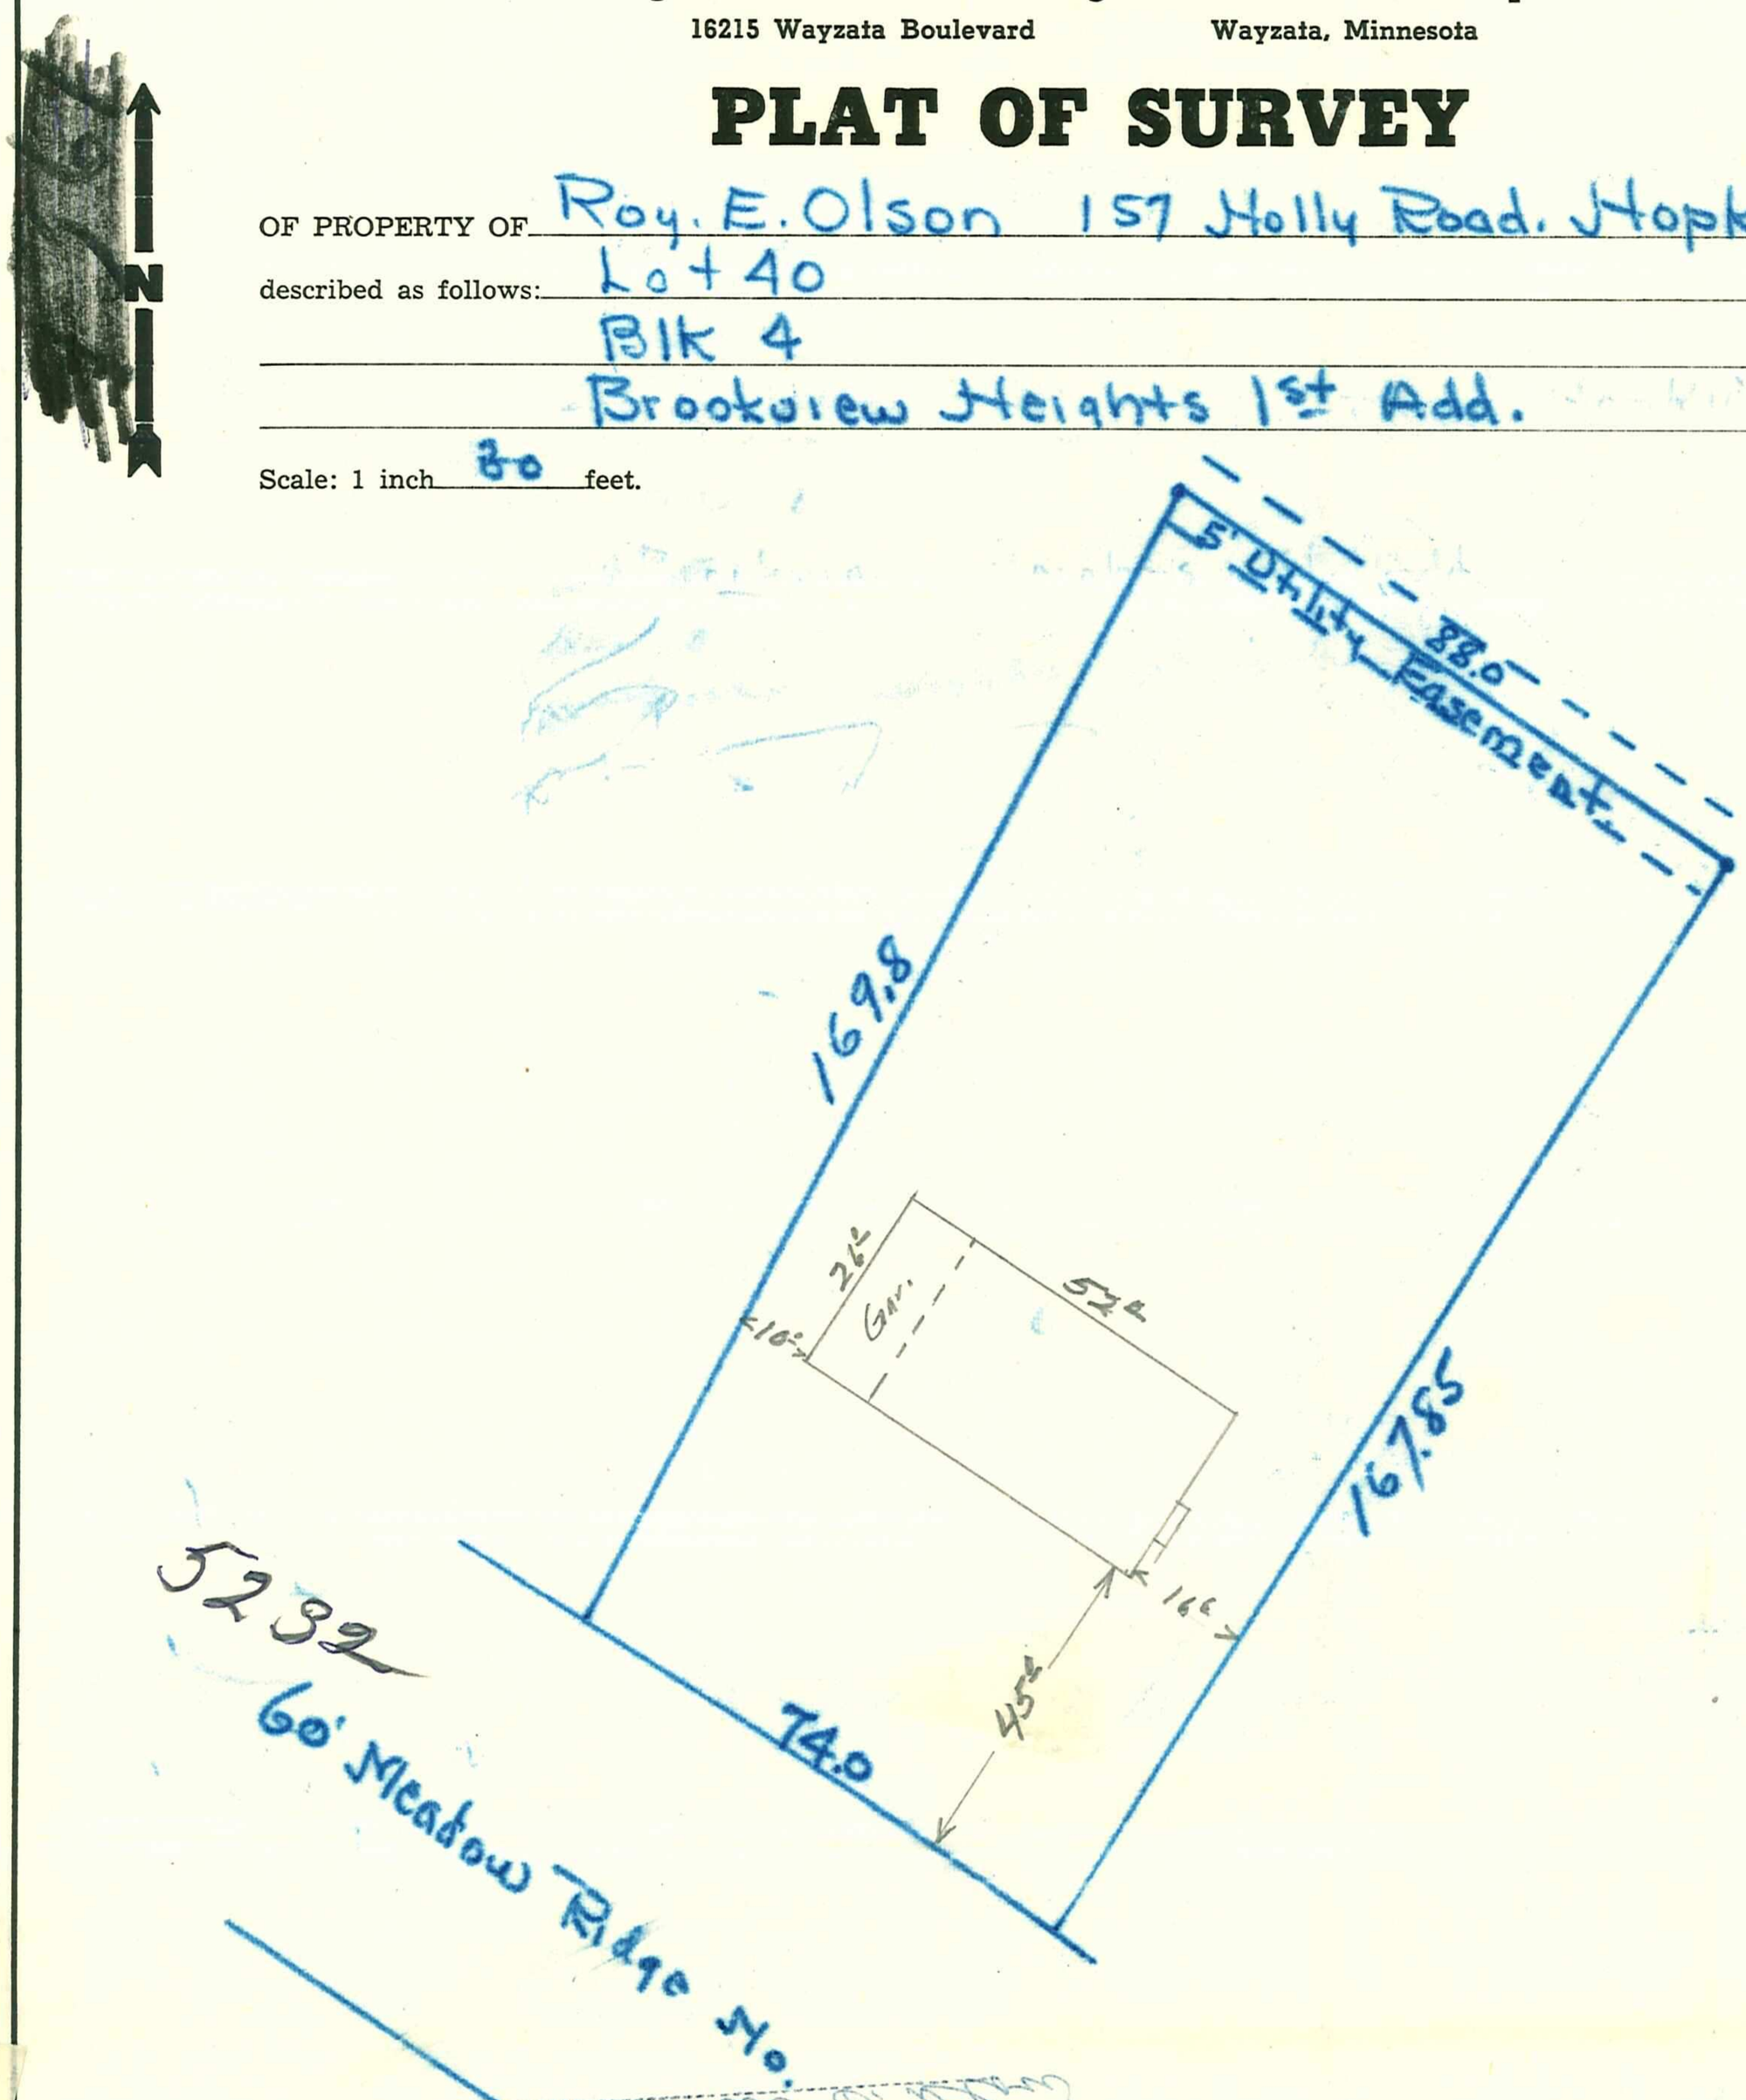


**CERTIFICATE OF LOCATION OF BUILDING**

I hereby certify that on _____ 19____ I made a survey of the proposed location of the building on the above described property and that the location of said building is correctly shown on the above plat.

This plan meets the minimum requirements bar restrictions is approved for construction on lot

**CERTIFICATE OF SURVEY**

I hereby certify that on June 1, 1954, I surveyed the property described above and that the above plat is a correct representation of said survey.

Arleigh C. Smith.

5232 Meadow Ridge 04-116-21-32-0061