Phone: GReenwood 3-8352

ARLEIGH C. SMITH

Registered Professional Engineer and Land Surveyor

16215 Wayzata Boulevard Wayzata, Minnesota

PLAT OF SURVEY

OF PROPERTY OF Roy. E. Olson 157 Holly Road. Hopkins

described as follows: Lot 41
Blk 4
Brookview Heights 1st Add.

Scale: 1 inch 80 feet.

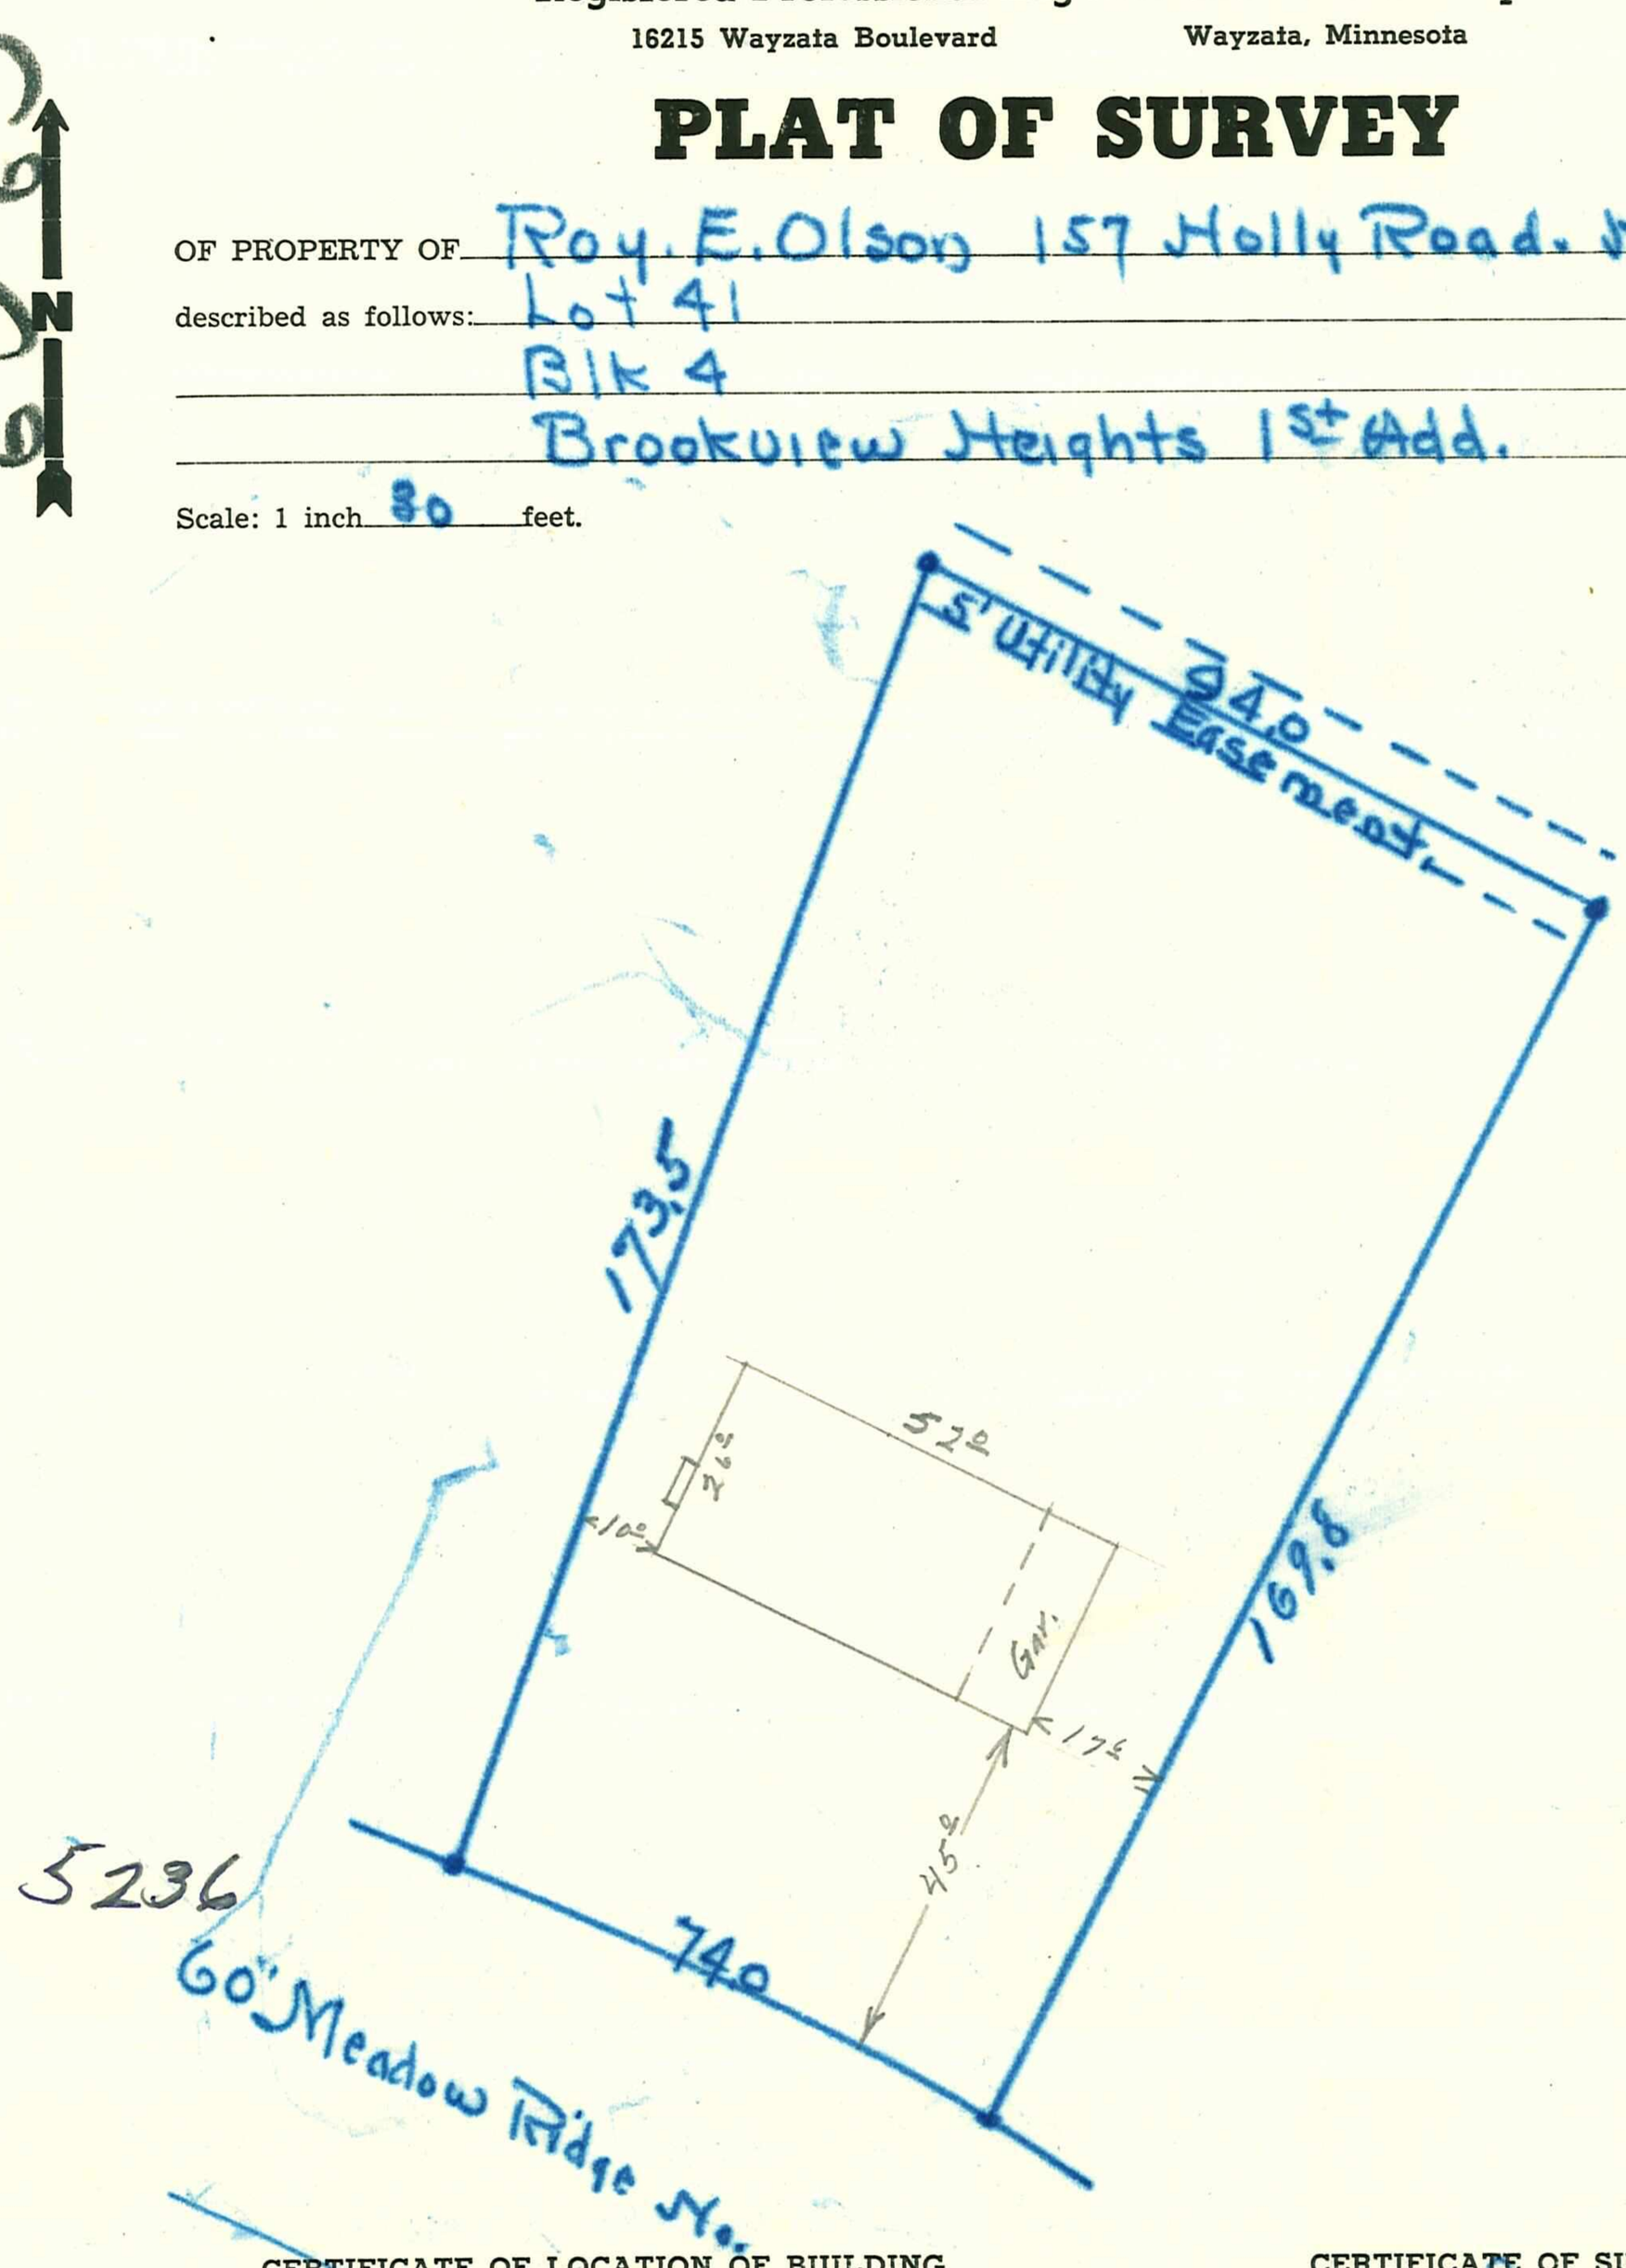

CERTIFICATE OF LOCATION OF BUILDING

I hereby certify that on _____, 19____ I made a survey of the proposed location of the building on the above described property and that the location of said building is correctly shown on the above plat.

CERTIFICATE OF SURVEY

I hereby certify that on June 1, 19 54 I surveyed the property described above and that the above plat is a correct representation of said survey.

Arleigh C Smith

04-116-21-32-0062

5236 Meadow Ridge