Phone: GReenwood 3-8352

ARLEIGH C. SMITH

Registered Professional Engineer and Land Surveyor

16215 Wayzata Boulevard Wayzata, Minnesota

PLAT OF SURVEY

OF PROPERTY OF Roy E Olson 157 Holly Road. Hopkins

described as follows: Lot 43
Blk 4
Brookview Heights 1st Add.

Scale: 1 inch 30 feet.

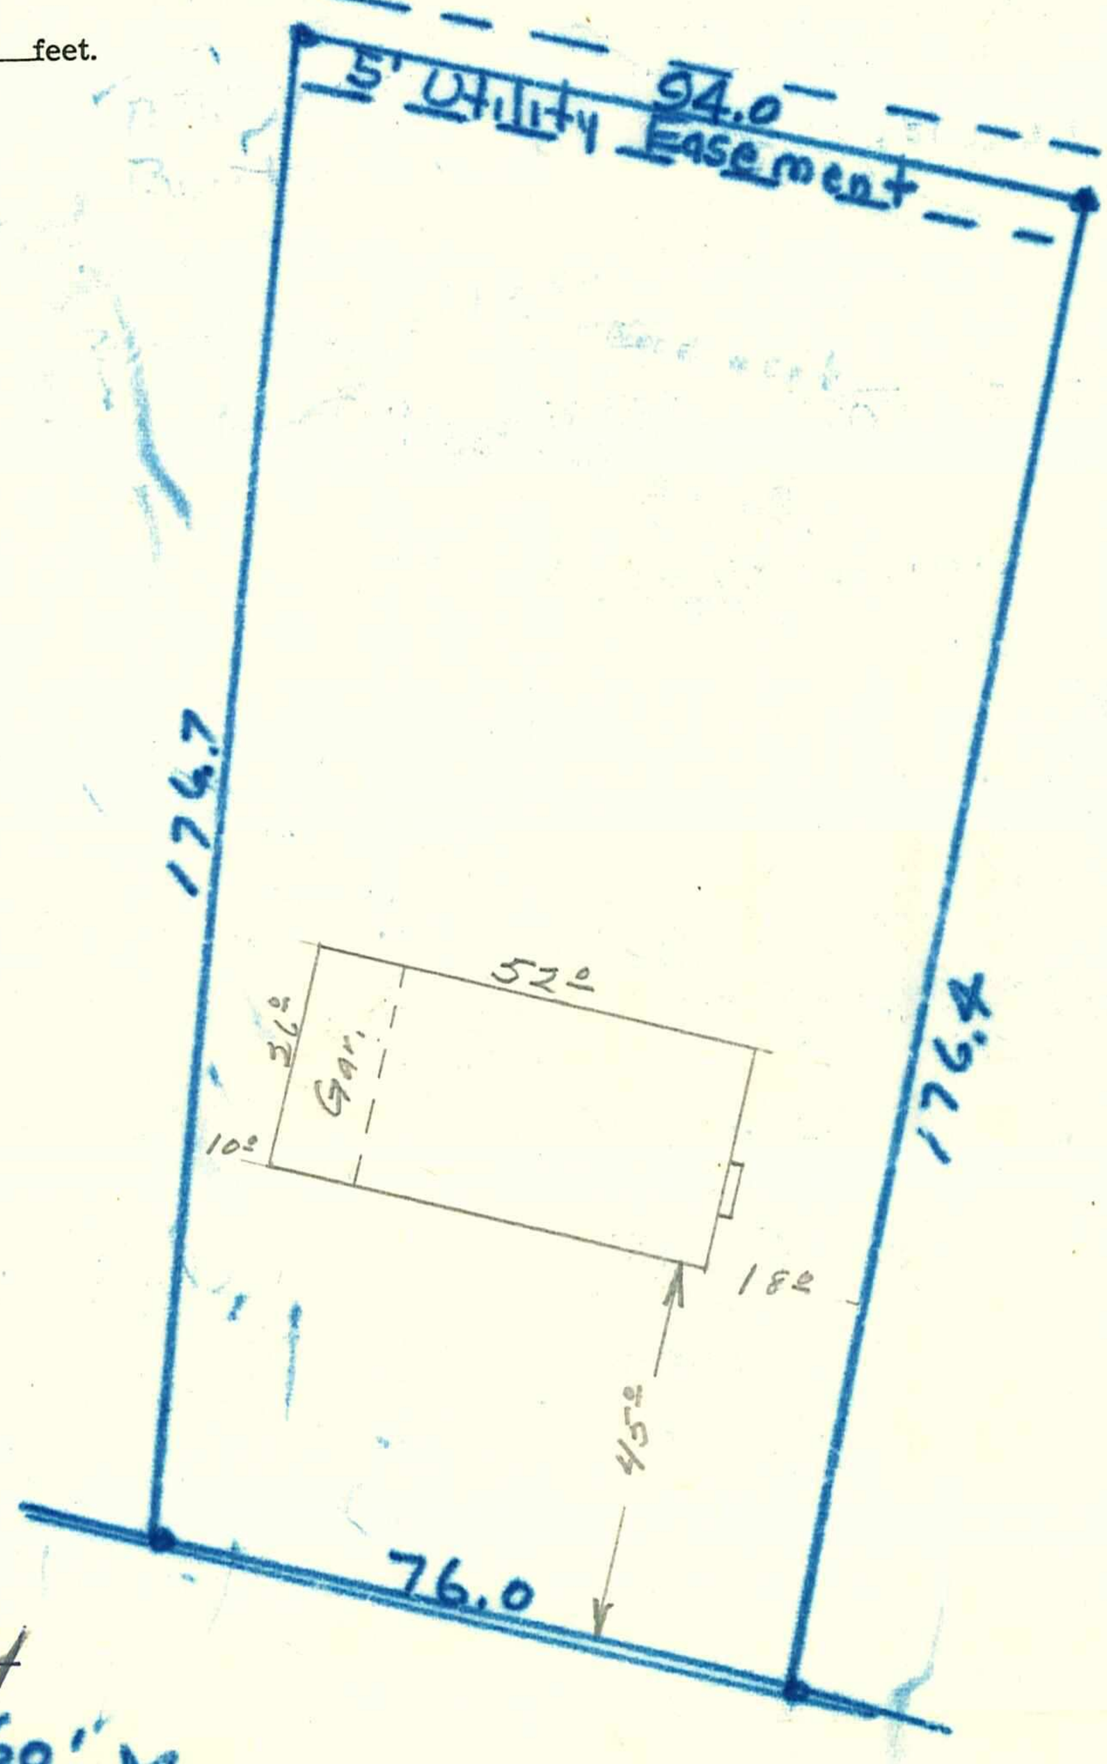

5244
60' Meadow Ridge No.

CERTIFICATE OF LOCATION OF BUILDING

I hereby certify that on _____, 19____ I made a survey of the proposed location of the building on the above described property and that the location of said building is correctly shown on the above plat.

_____

CERTIFICATE OF SURVEY

I hereby certify that on June 1, 19 54 I surveyed the property described above and that the above plat is a correct representation of said survey.

Arleigh C. Smith

5244 Meadow Ridge 04-116-21-32-0064