REPLAT OF SOUTHERLY 1/2 OF BLOCK 7 - BROOKVIEW HEIGHTS 1ST ADD.

7264

C. E. COULTER

LAND SURVEYOR

REGISTERED UNDER LAWS OF STATE OF MINNESOTA
LICENSED BY ORDINANCE OF CITY OF MINNEAPOLIS

3300 LYNDALE AVE. SO. MINNEAPOLIS 8, MINN.
LOCUST 0370

INDUSTRIAL
BUSINESS
NEW LOTS
TOPOGRAPHIC MAPPING

PLATTING
FARM SURVEYS
LAKESHORE
JUDICIAL

Surveyor's Certificate

SCALE: 1" = 30'

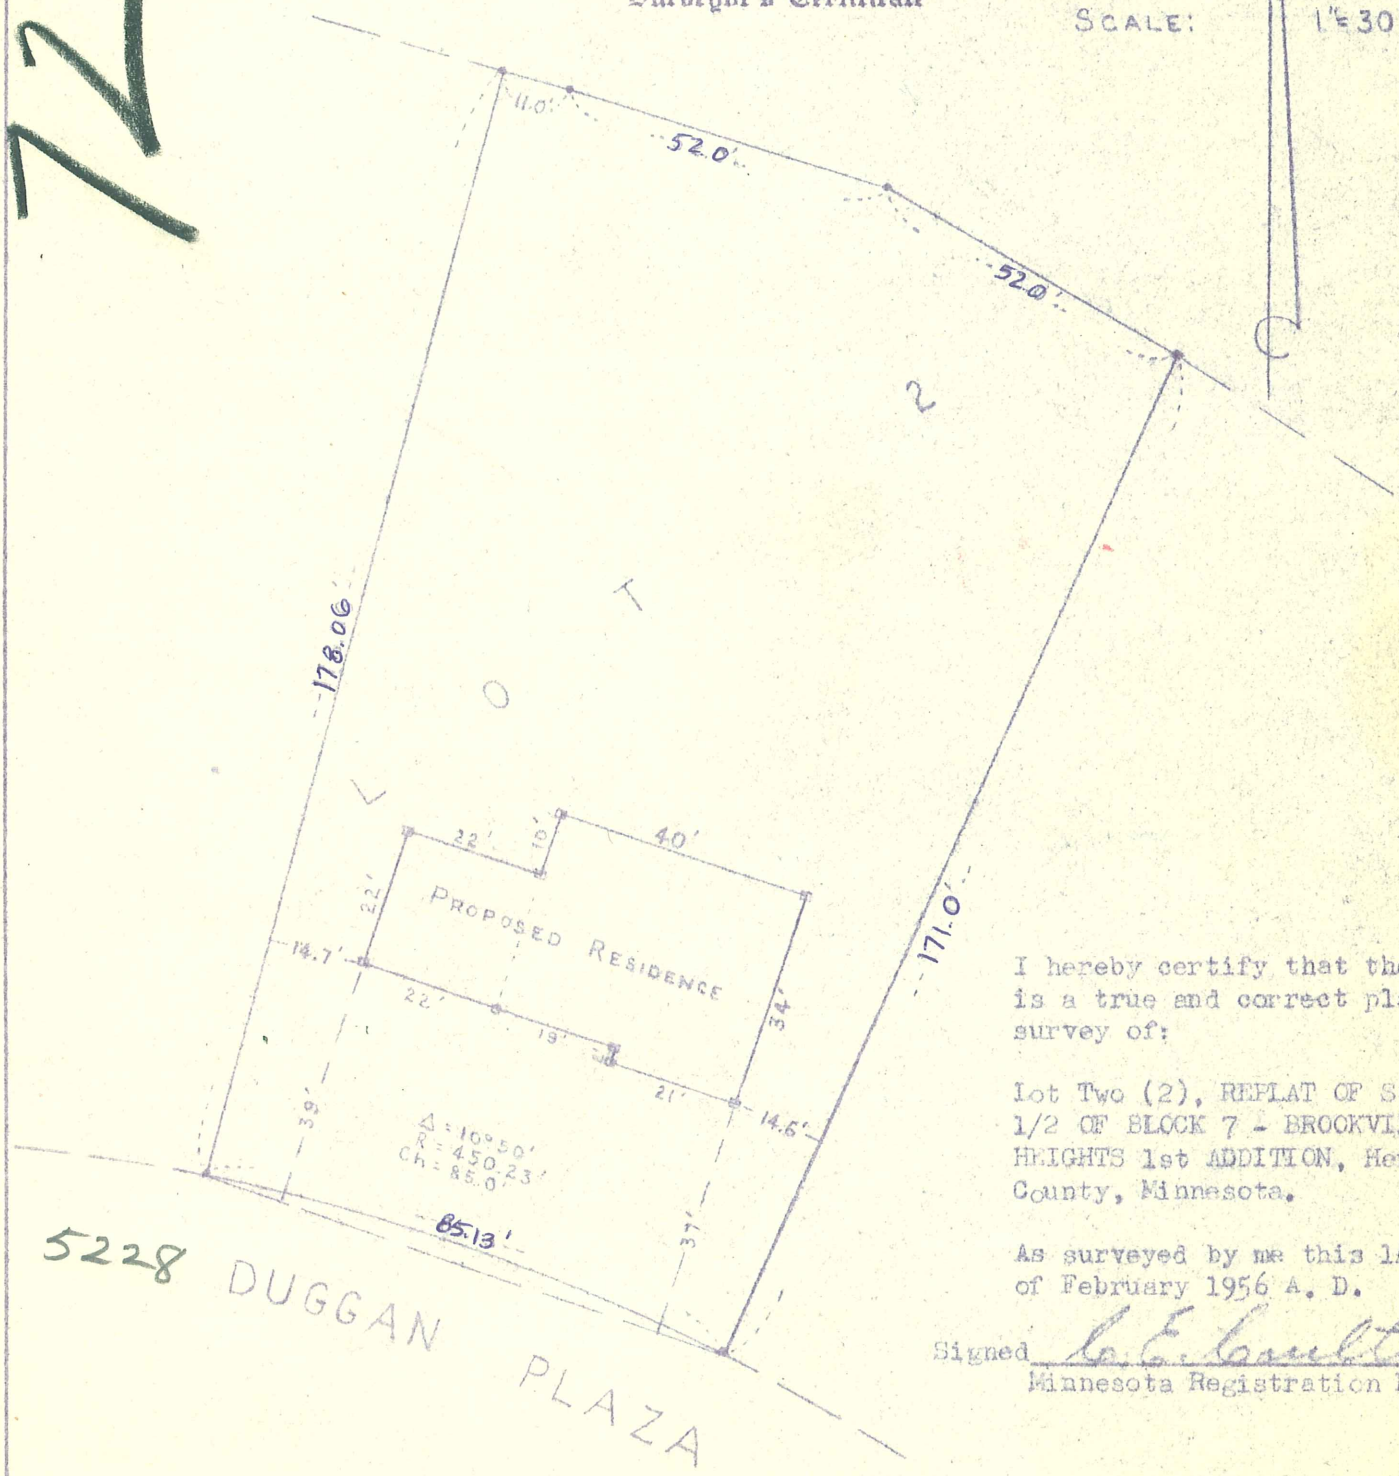

I hereby certify that the above is a true and correct plat of a survey of:

Lot Two (2), REPLAT OF SOUTHERLY 1/2 OF BLOCK 7 - BROOKVIEW HEIGHTS 1st ADDITION, Hennepin County, Minnesota.

As surveyed by me this 14th day of February 1956 A. D.

Signed C. E. Coulter
Minnesota Registration No. 2584

4105 HIRSCH BROS. LL 260/146 5228 DUGGAN PLAZA