REPLAT OF SOUTHERLY 1/2 OF BLOCK 7 - BROOKVIEW HEIGHTS 1ST ADD.

7548

INDUSTRIAL
BUSINESS
LOCATION
TOPOGRAPHIC MAPPING

C. E. COULTER

LAND SURVEYOR

REGISTERED UNDER LAWS OF STATE OF MINNESOTA
LICENSED BY ORDINANCE OF CITY OF MINNEAPOLIS

3300 LYNDALE AVE. SO. MINNEAPOLIS 8, MINN.
LOCUST 0370

PLATTING
FARM SURVEYS
LAKESHORE
JUDICIAL

N

SCALE: 1" = 30'

Surveyor's Certificate

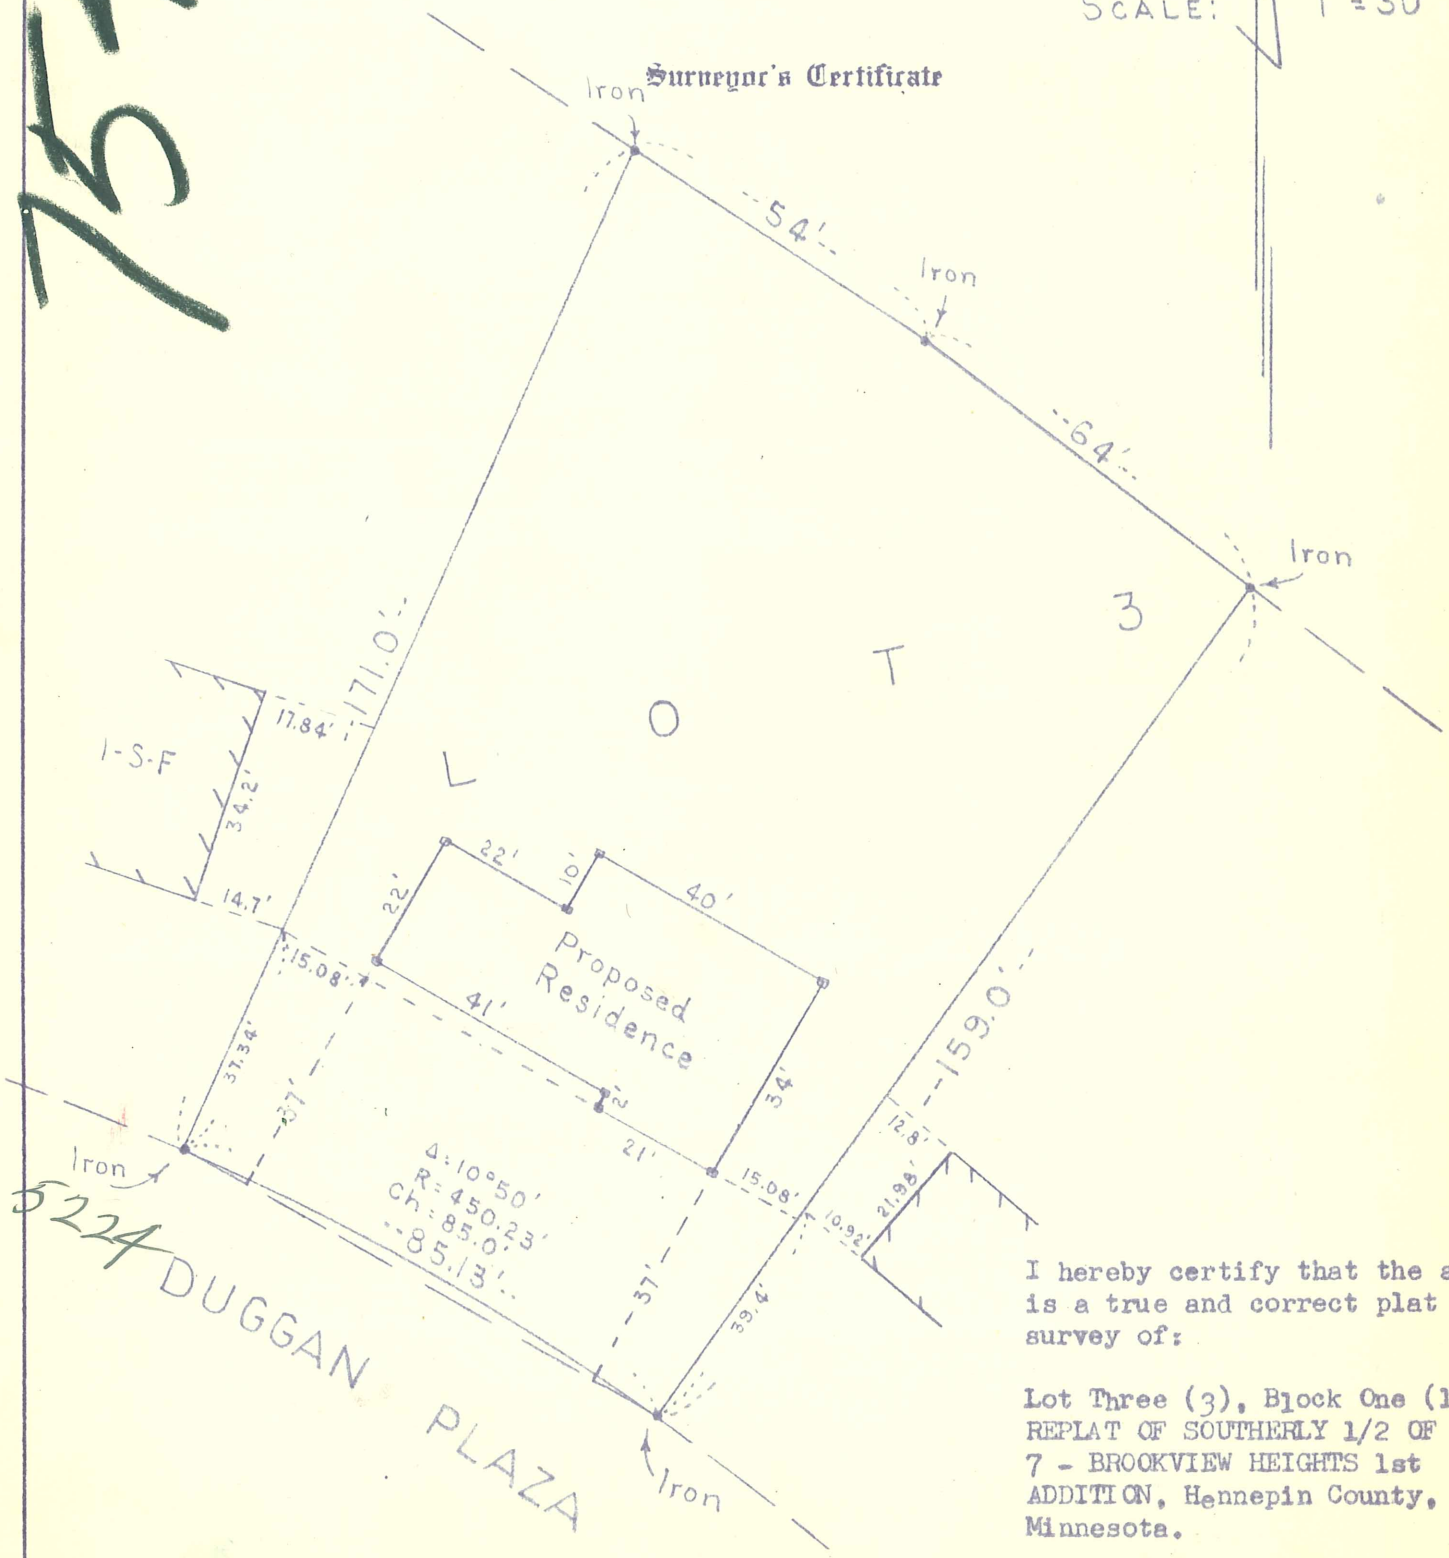

I hereby certify that the above is a true and correct plat of a survey of:

Lot Three (3), Block One (1), REPLAT OF SOUTHERLY 1/2 OF BLOCK 7 - BROOKVIEW HEIGHTS 1st ADDITION, Hennepin County, Minnesota.

As surveyed by me this 1st day of June 1956 A. D.

Signed C. E. Coulter
Minnesota Registration No. 2584

90 HIRSCH BROS. LL 260/376 5224 DUGGAN PLAZA