CONCEPT APPROVED
Date 1-11-01
By GB
City of Edina Bldg. Dept.

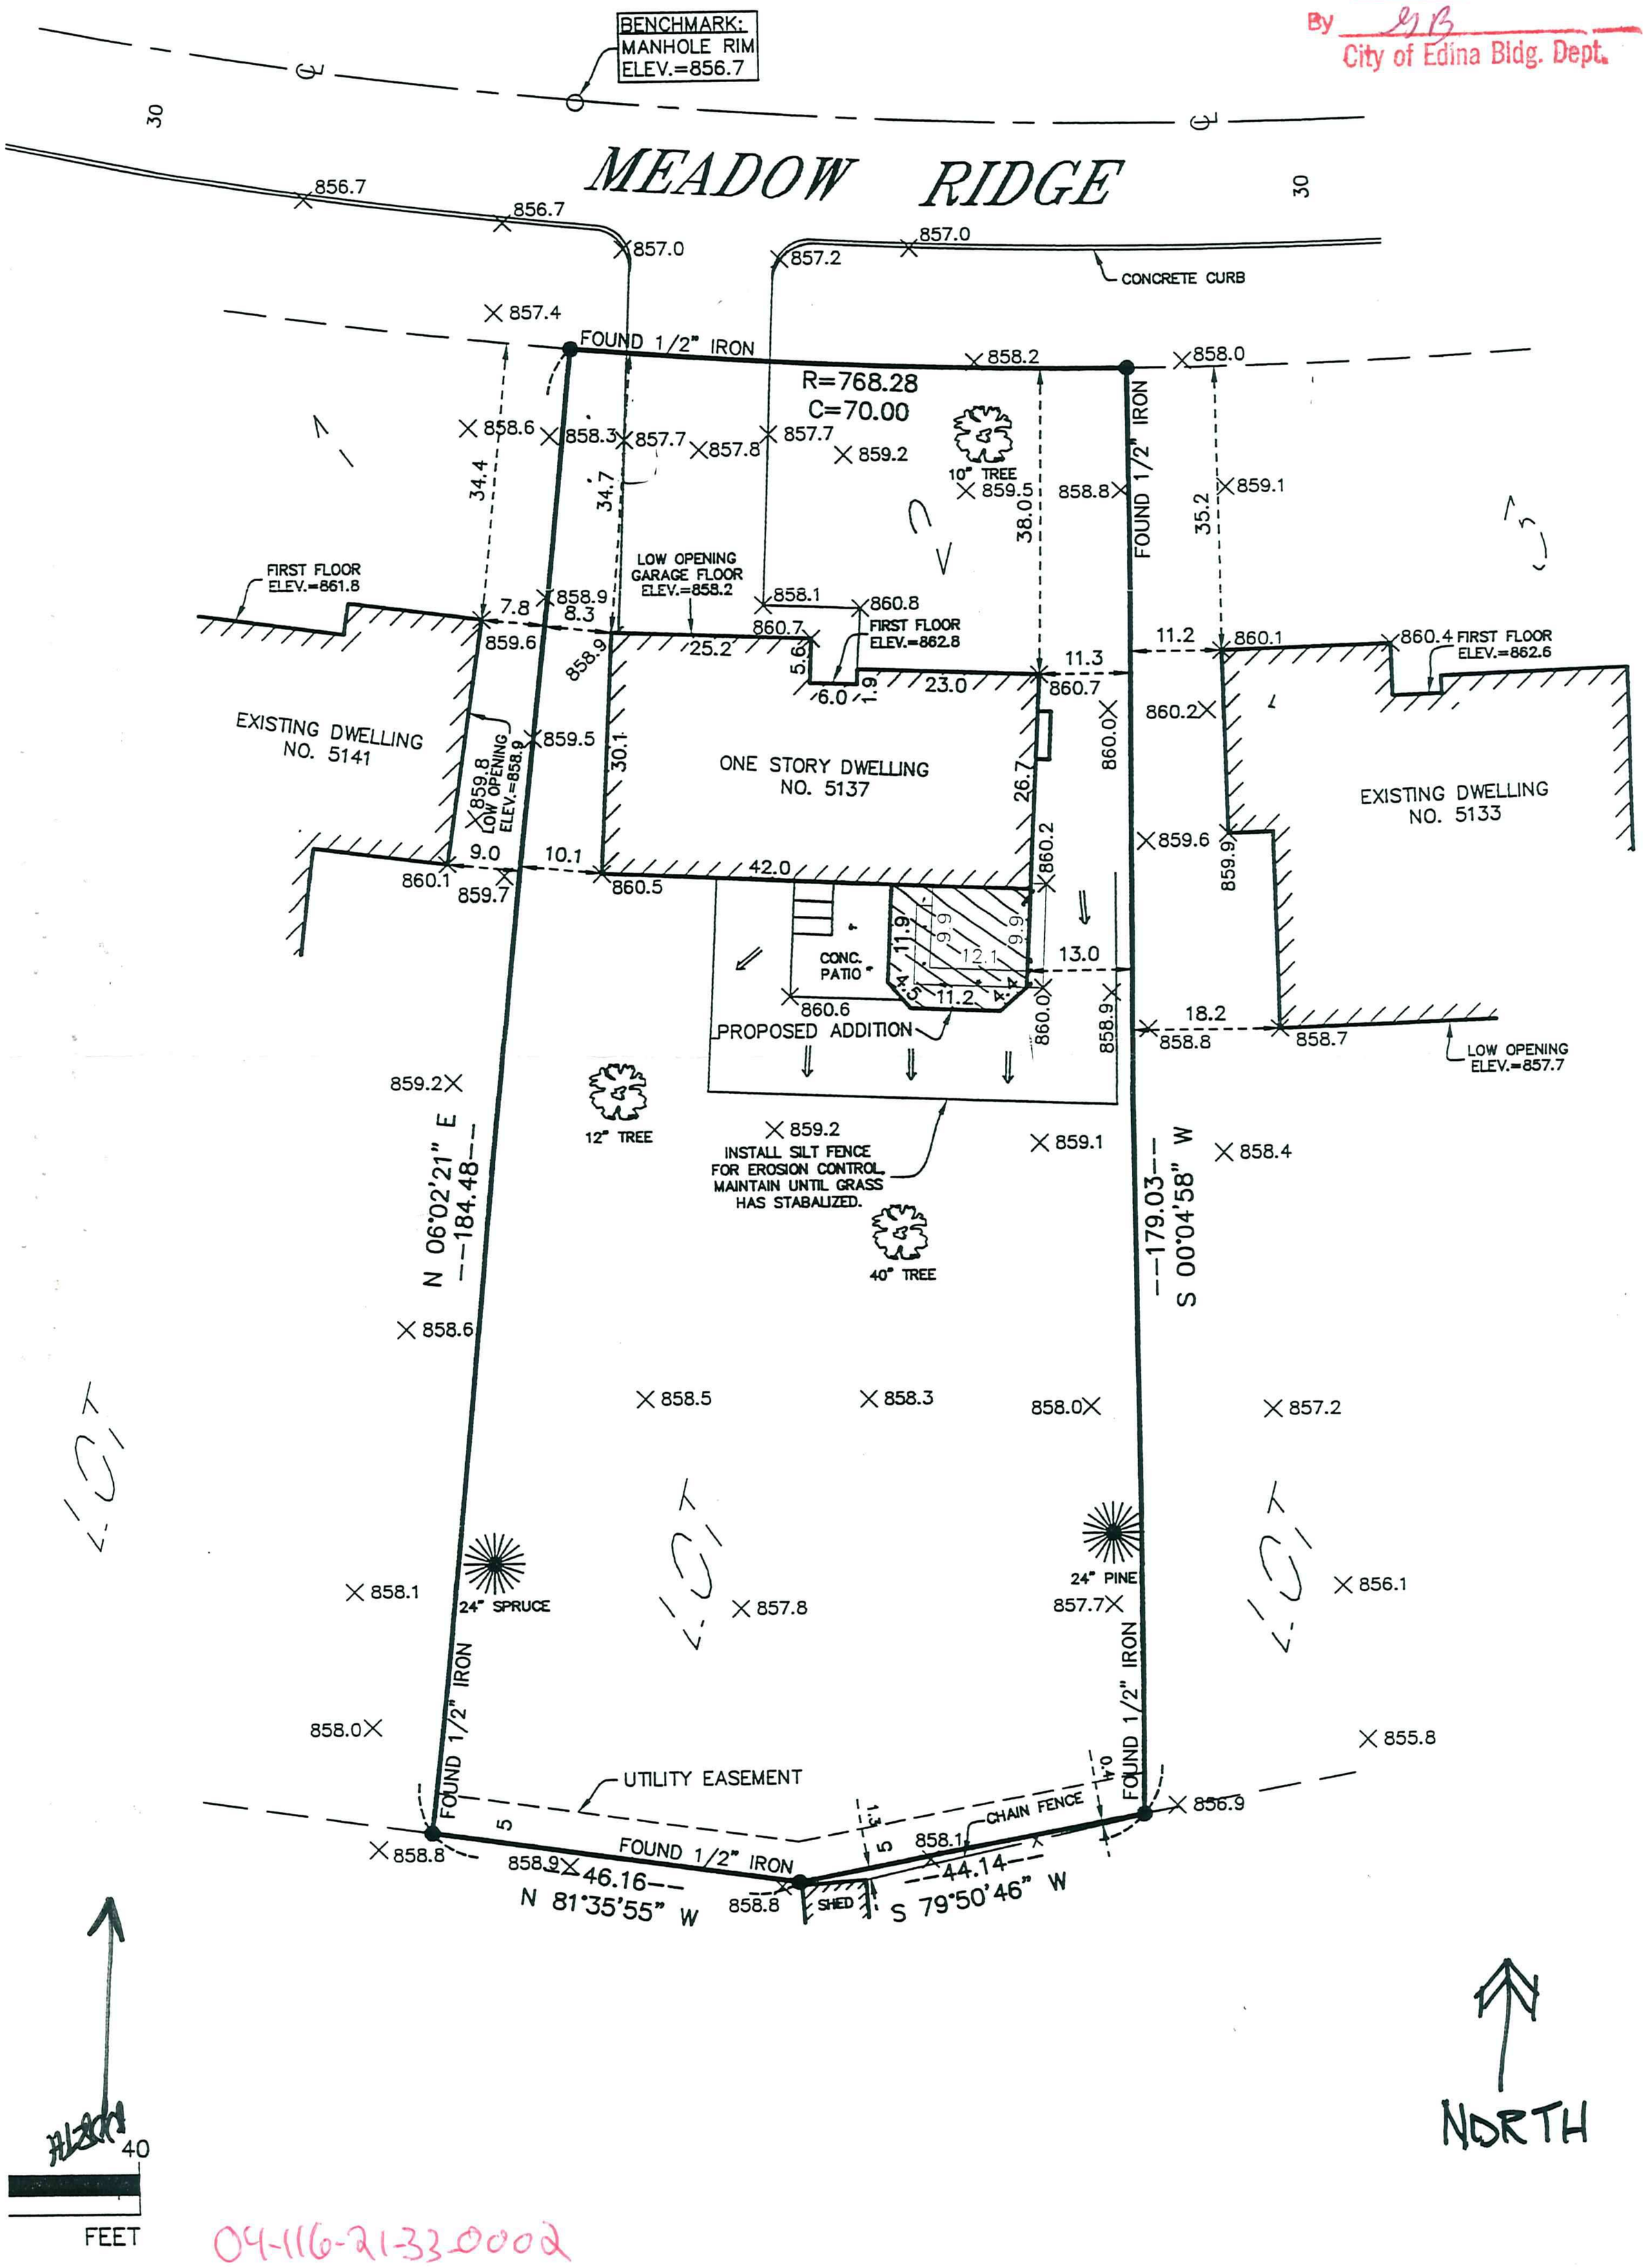

04-116-21-33 0002
5137 Meadow Ridge

JOB NO. 001607