595-36 13048

HARVEY A. CARTWRIGHT
ANOKA COUNTY SURVEYS
8410 SHADY OAK LANE N.E.
SUNSET 8-0079

HAROLD R. OLSON
BOX 174, ROUTE 1
WESTWOOD SHORES
MOUND, MINNESOTA
MOUND 348M

CARTWRIGHT & OLSON

LAND SURVEYORS

REGISTERED UNDER LAWS OF STATE OF MINNESOTA
LICENSED BY ORDINANCE OF CITY OF MINNEAPOLIS
345 PLYMOUTH BUILDING LINCOLN 8721
NETKO BLDG. - MOUND, MINN. - MOUND 493

COMBINING THE RECORDS OF
J. E. HILL, ESTABLISHED 1896
C. F. SANDHOFF, ESTABLISHED 1908
JAMES NELSON, ESTABLISHED 1922
METROPOLITAN LAND
SURVEYORS, ESTABLISHED 1951
INDUSTRIAL
BUSINESS
LOT SURVEYS
LAKESHORE
PLATTING

Surveyor's Certificate

O. D. Patten
6826 Humboldt
RO 9-0850
19,500.00

Inv. 13048
595-36

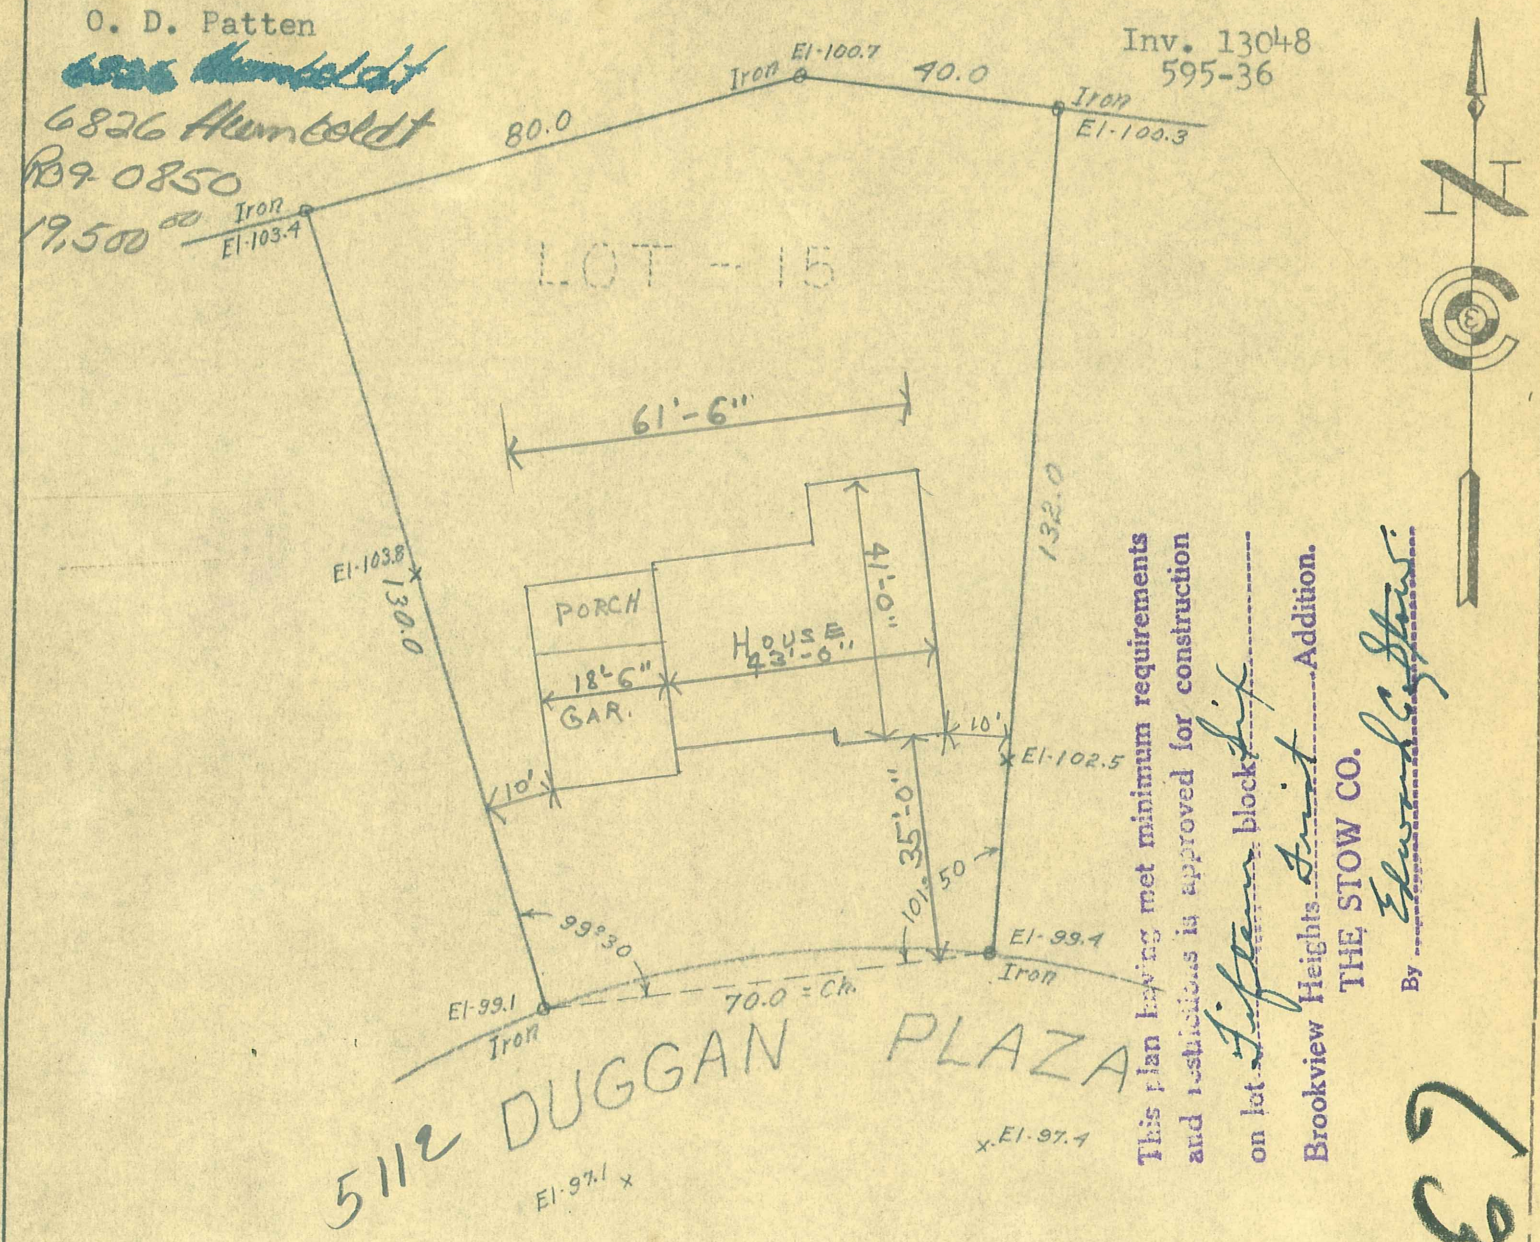

I hereby certify that this is a true and correct plat of a survey of Lot 15, Block 6, Brookview Heights First Addition as surveyed by me this 29th day of October, 1954 A. D.

SIGNED Harvey A. Cartwright
CARTWRIGHT AND OLSON

7697

5112 DUGGAN PLAZA