FRANK R. CARDARELLE Land Surveyor, Inc. Land Surveyor
(612) 941-3031 6440 Flying Cloud Drive Eden Prairie, MN 55344

Certificate Of Survey

Survey For John & Margie Peters Book_____ Page_____ File 4575

5120 Duggan Plaza
Edina, MN

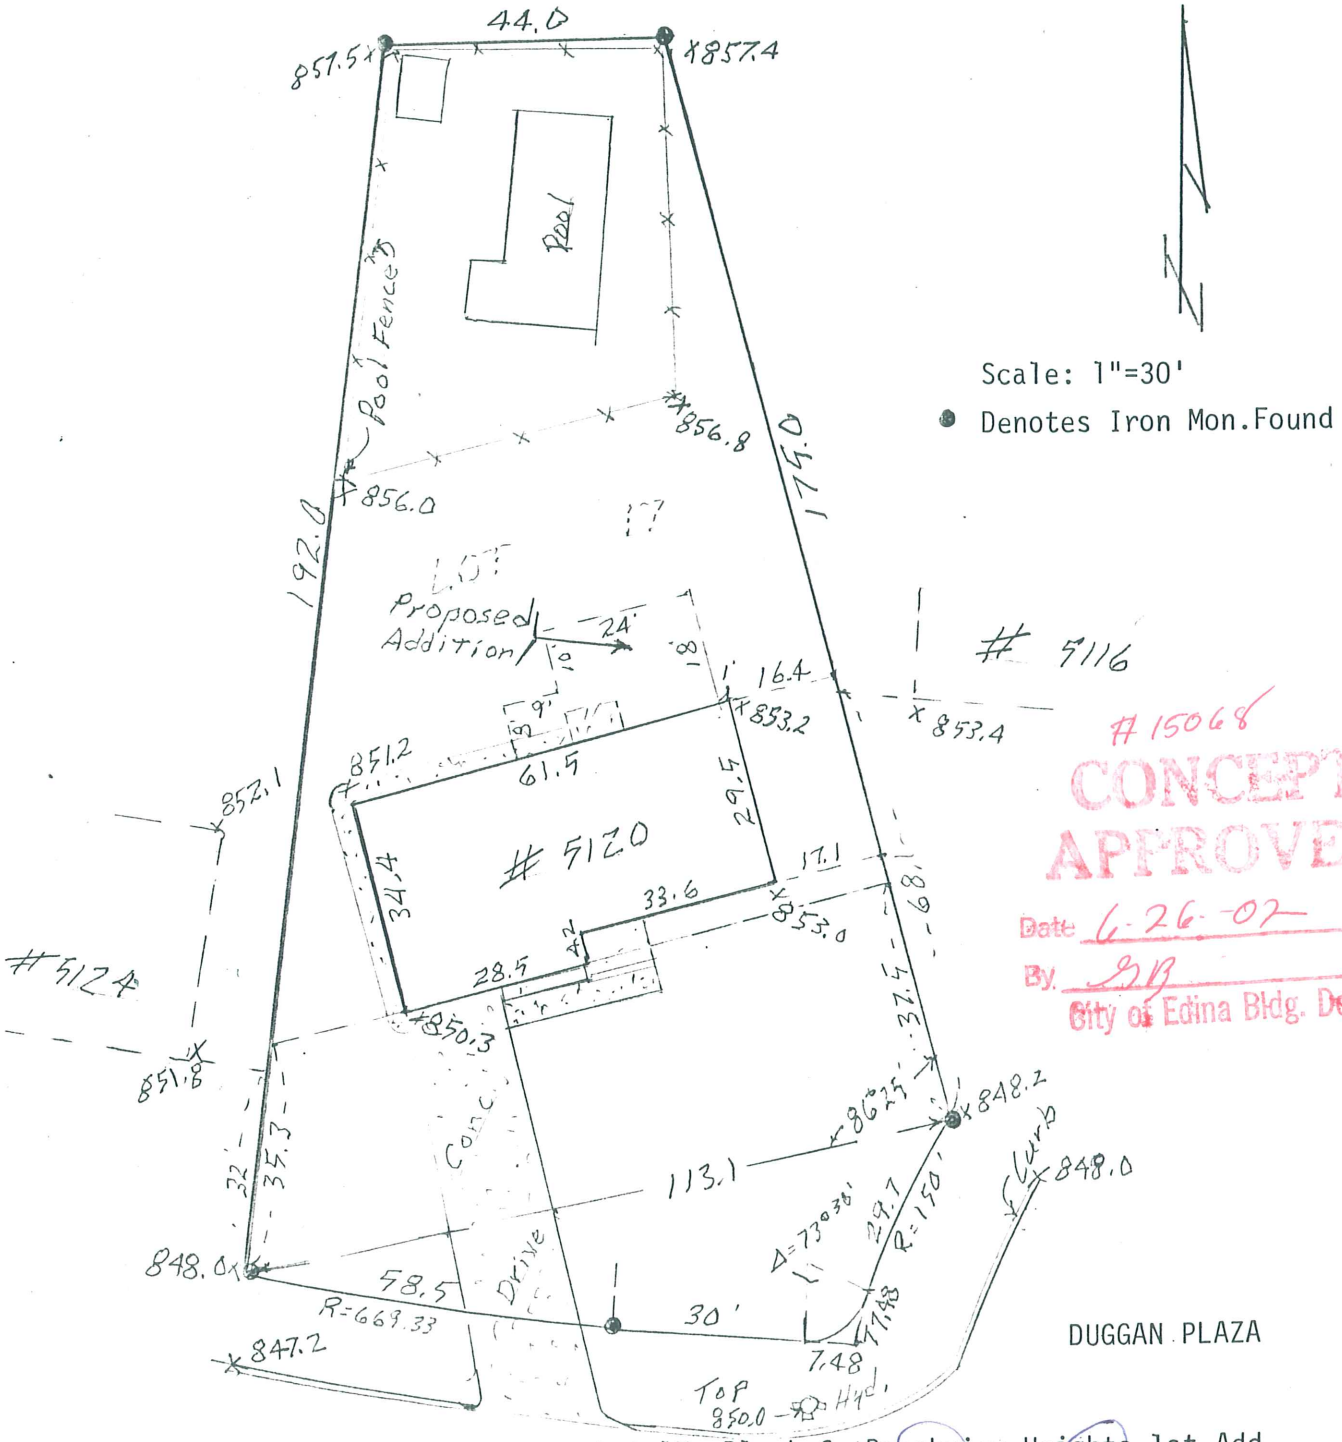

#15068
CONCEPT APPROVED
Date 6-26-02
By SB
City of Edina Bldg. Dept.

I hereby certify that this is a true and correct representation of a survey of the boundries of Lot 17, Block 6, Brookview Heights 1st Add.
Hennepin County, Minnesota and the location of all buildings thereon, and all visible encroachments, if any on said land.

Surveyed by me on this 13th day of June, 2002.

Frank R. Cardarelle
State Reg. No. 6508

5120 DUGGAN PLAZA