EGAN, FIELD & NOWAK

SURVEYORS

2825 HARRIET AVE. MINNEAPOLIS, MINNESOTA

ESTAB. E F N 1872

CERTIFICATE OF SURVEY

For Otto Bang

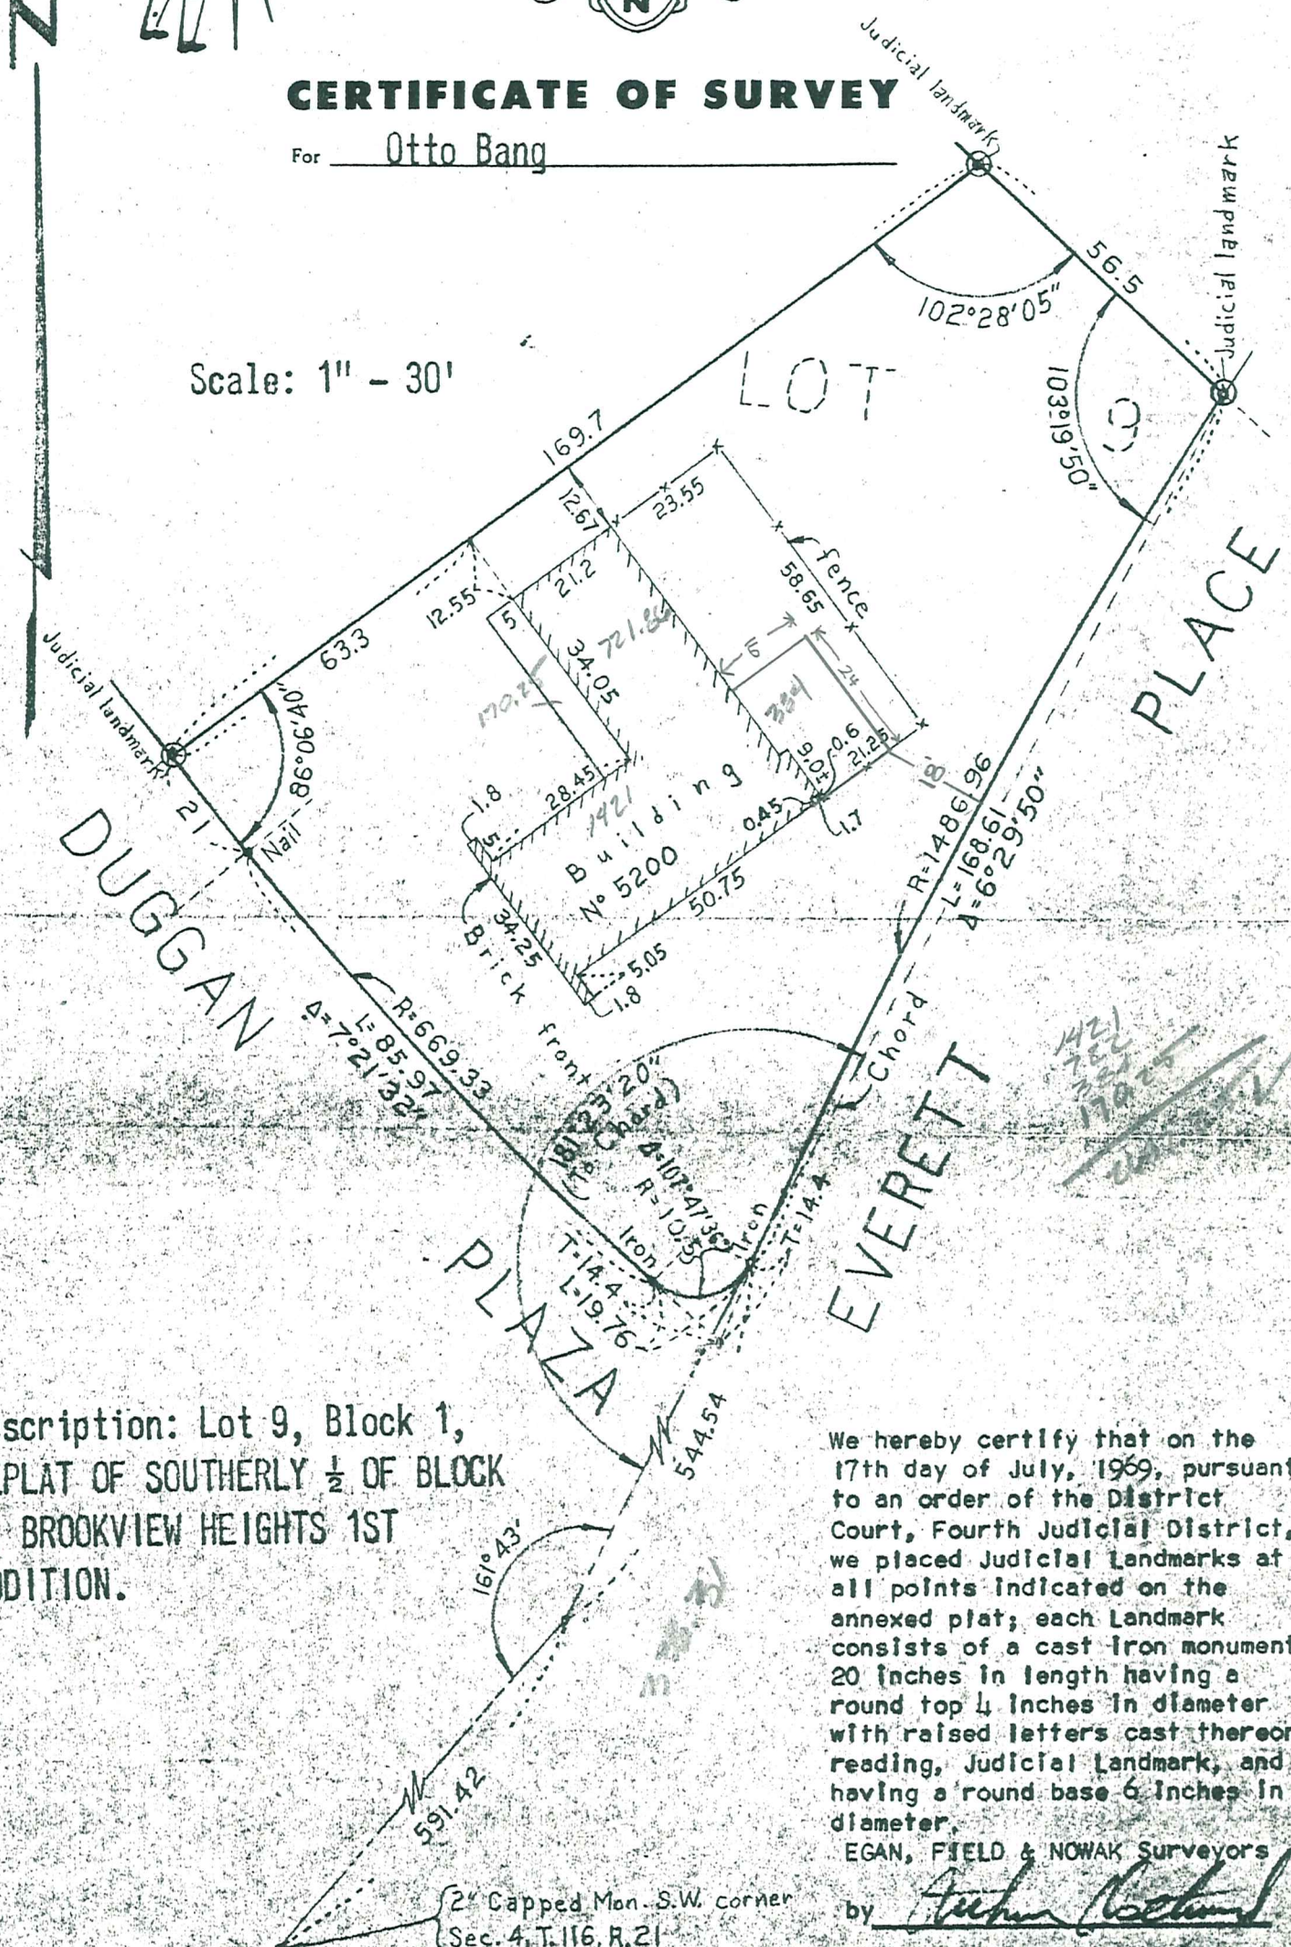

Description: Lot 9, Block 1, REPLAT OF SOUTHERLY ½ OF BLOCK 7, BROOKVIEW HEIGHTS 1ST ADDITION.

We hereby certify that on the 17th day of July, 1969, pursuant to an order of the District Court, Fourth Judicial District, we placed Judicial Landmarks at all points indicated on the annexed plat; each Landmark consists of a cast iron monument 20 inches in length having a round top 4 inches in diameter with raised letters cast thereon reading, Judicial Landmark, and having a round base 6 inches in diameter.

EGAN, FIELD & NOWAK Surveyors

by

2" Capped Mon. S.W. corner Sec. 4, T.116, R.21

We hereby certify that this is a true and correct representation of a survey of the boundaries of the land above described and of the location of all buildings, if any, thereon, and all visible encroachments, if any, from or on said land.

Dated this 30th day of April, 1969. EGAN, FIELD & NOWAK Surveyors

by

File No. 5577	Book No. 1856 - 1

5200 DUGGAN PLAZA