60 76

Phone: GReenwood 3-8352

ARLEIGH C. SMITH

Registered Professional Engineer and Land Surveyor

16215 Wayzata Boulevard Wayzata, Minnesota

PLAT OF SURVEY

OF PROPERTY OF Axel E Carlson, 5612 11th Ave So, Mpls., Minn

described as follows: Lot 26

Block 1

Brookview Heights 1st Add.

Scale: 1 inch = 30' feet.

This plan having met minimum requirements and restrictions is approved for construction on lot 26 block 1 Brookview Heights 1st Addition.

THE STOW CO.

By Edward T. Stow

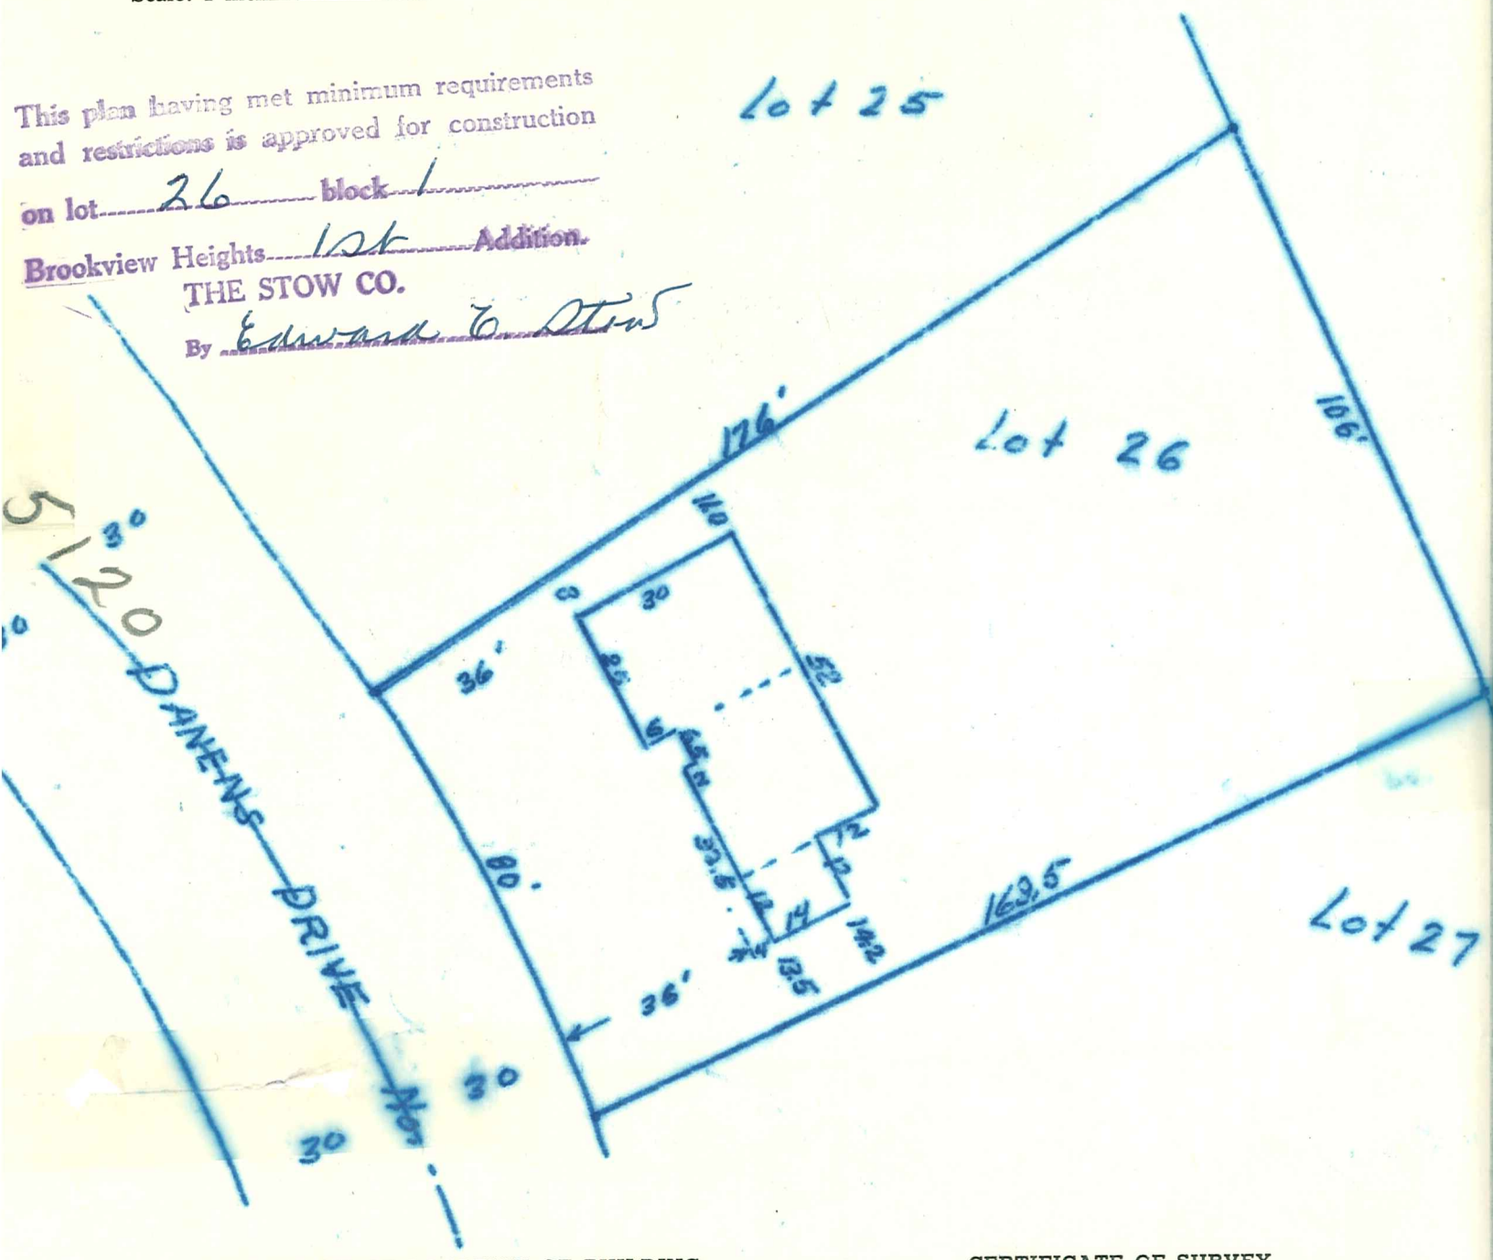

CERTIFICATE OF LOCATION OF BUILDING

I hereby certify that on Aug 18, 1954 I made a survey of the proposed location of the building on the above described property and that the location of said building is correctly shown on the above plat.

Arleigh C Smith

CERTIFICATE OF SURVEY

I hereby certify that on Aug 18, 1954 I surveyed the property described above and that the above plat is a correct representation of said survey.

Arleigh C Smith

5120 DANENS RD