Phone: GReenwood 3-8352

ARLEIGH C. SMITH

Registered Professional Engineer and Land Surveyor

16215 Wayzata Boulevard Wayzata, Minnesota

PLAT OF SURVEY

OF PROPERTY OF Harold Franzen 4232-23rd Ave So Mpls.

described as follows: Lot 1

Blk 5

Brookview Heights 1st Add.

Scale: 1 inch 30 feet.

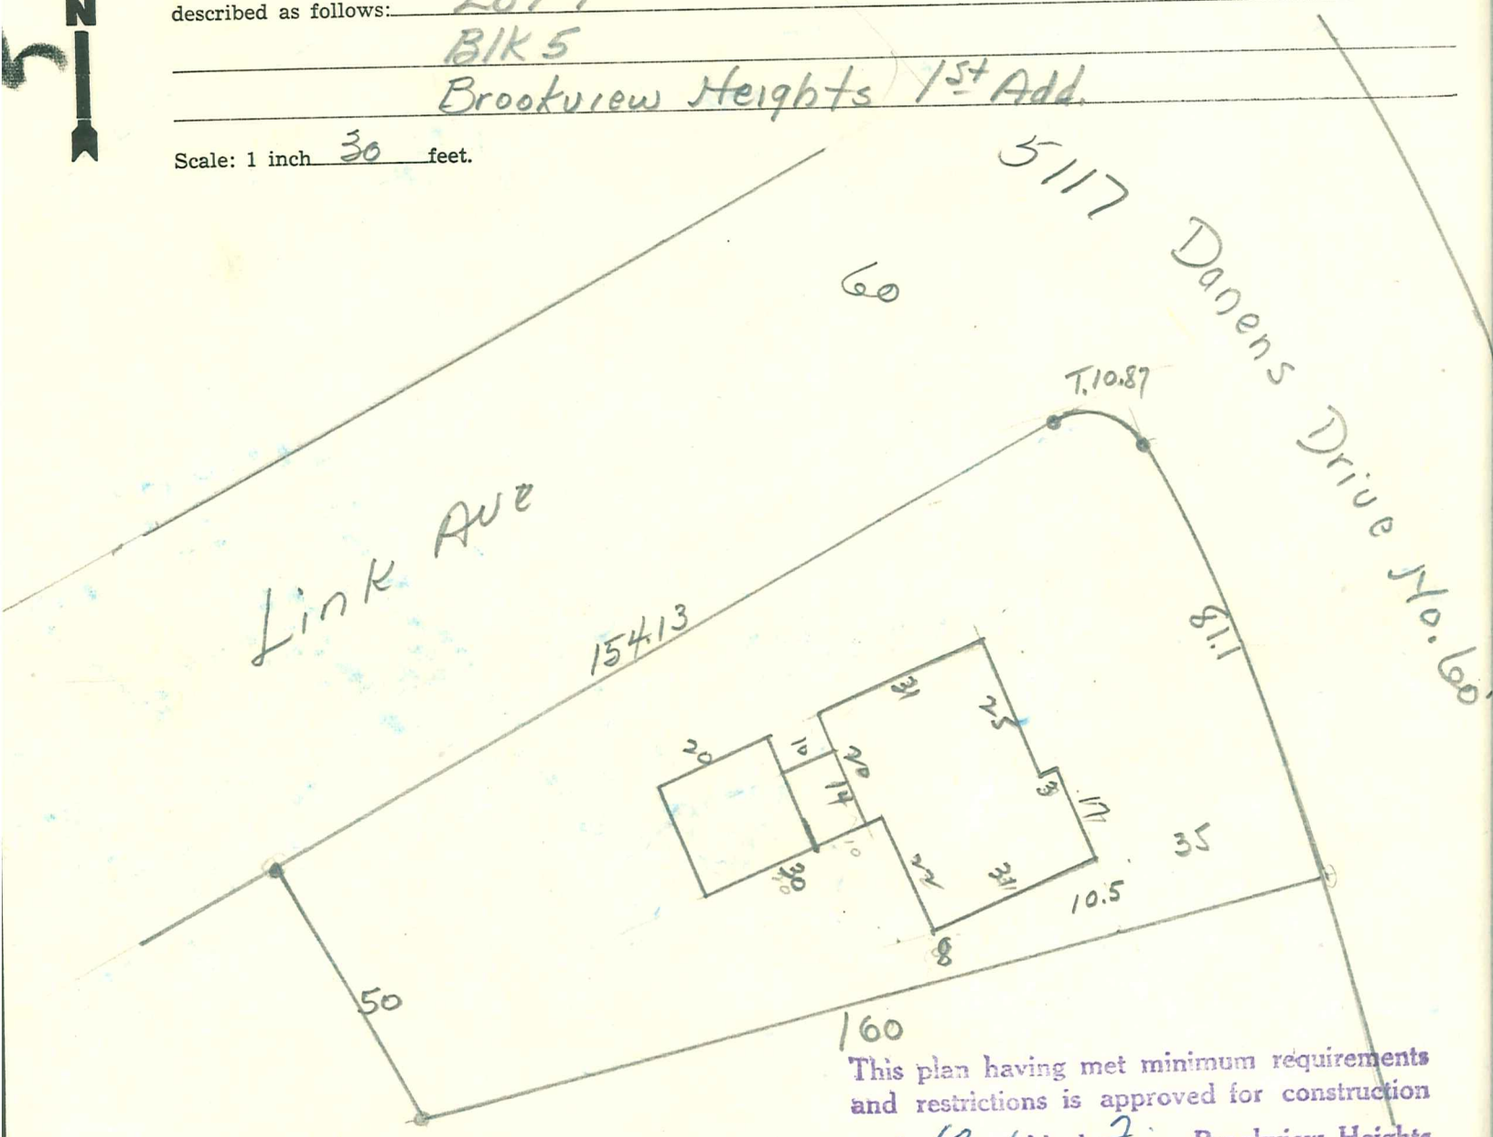

This plan having met minimum requirements and restrictions is approved for construction on lot One block Five Brookview Heights First Addition.

THE STOW CO.

By Edward C. Stow

CERTIFICATE OF LOCATION OF BUILDING

I hereby certify that on June 9, 1954 I made a survey of the proposed location of the building on the above described property and that the location of said building is correctly shown on the above plat.

Arleigh C Smith

CERTIFICATE OF SURVEY

I hereby certify that on June 9, 1954 I surveyed the property described above and that the above plat is a correct representation of said survey.

Arleigh C Smith

5117 DANENS DR